FORM No 1.

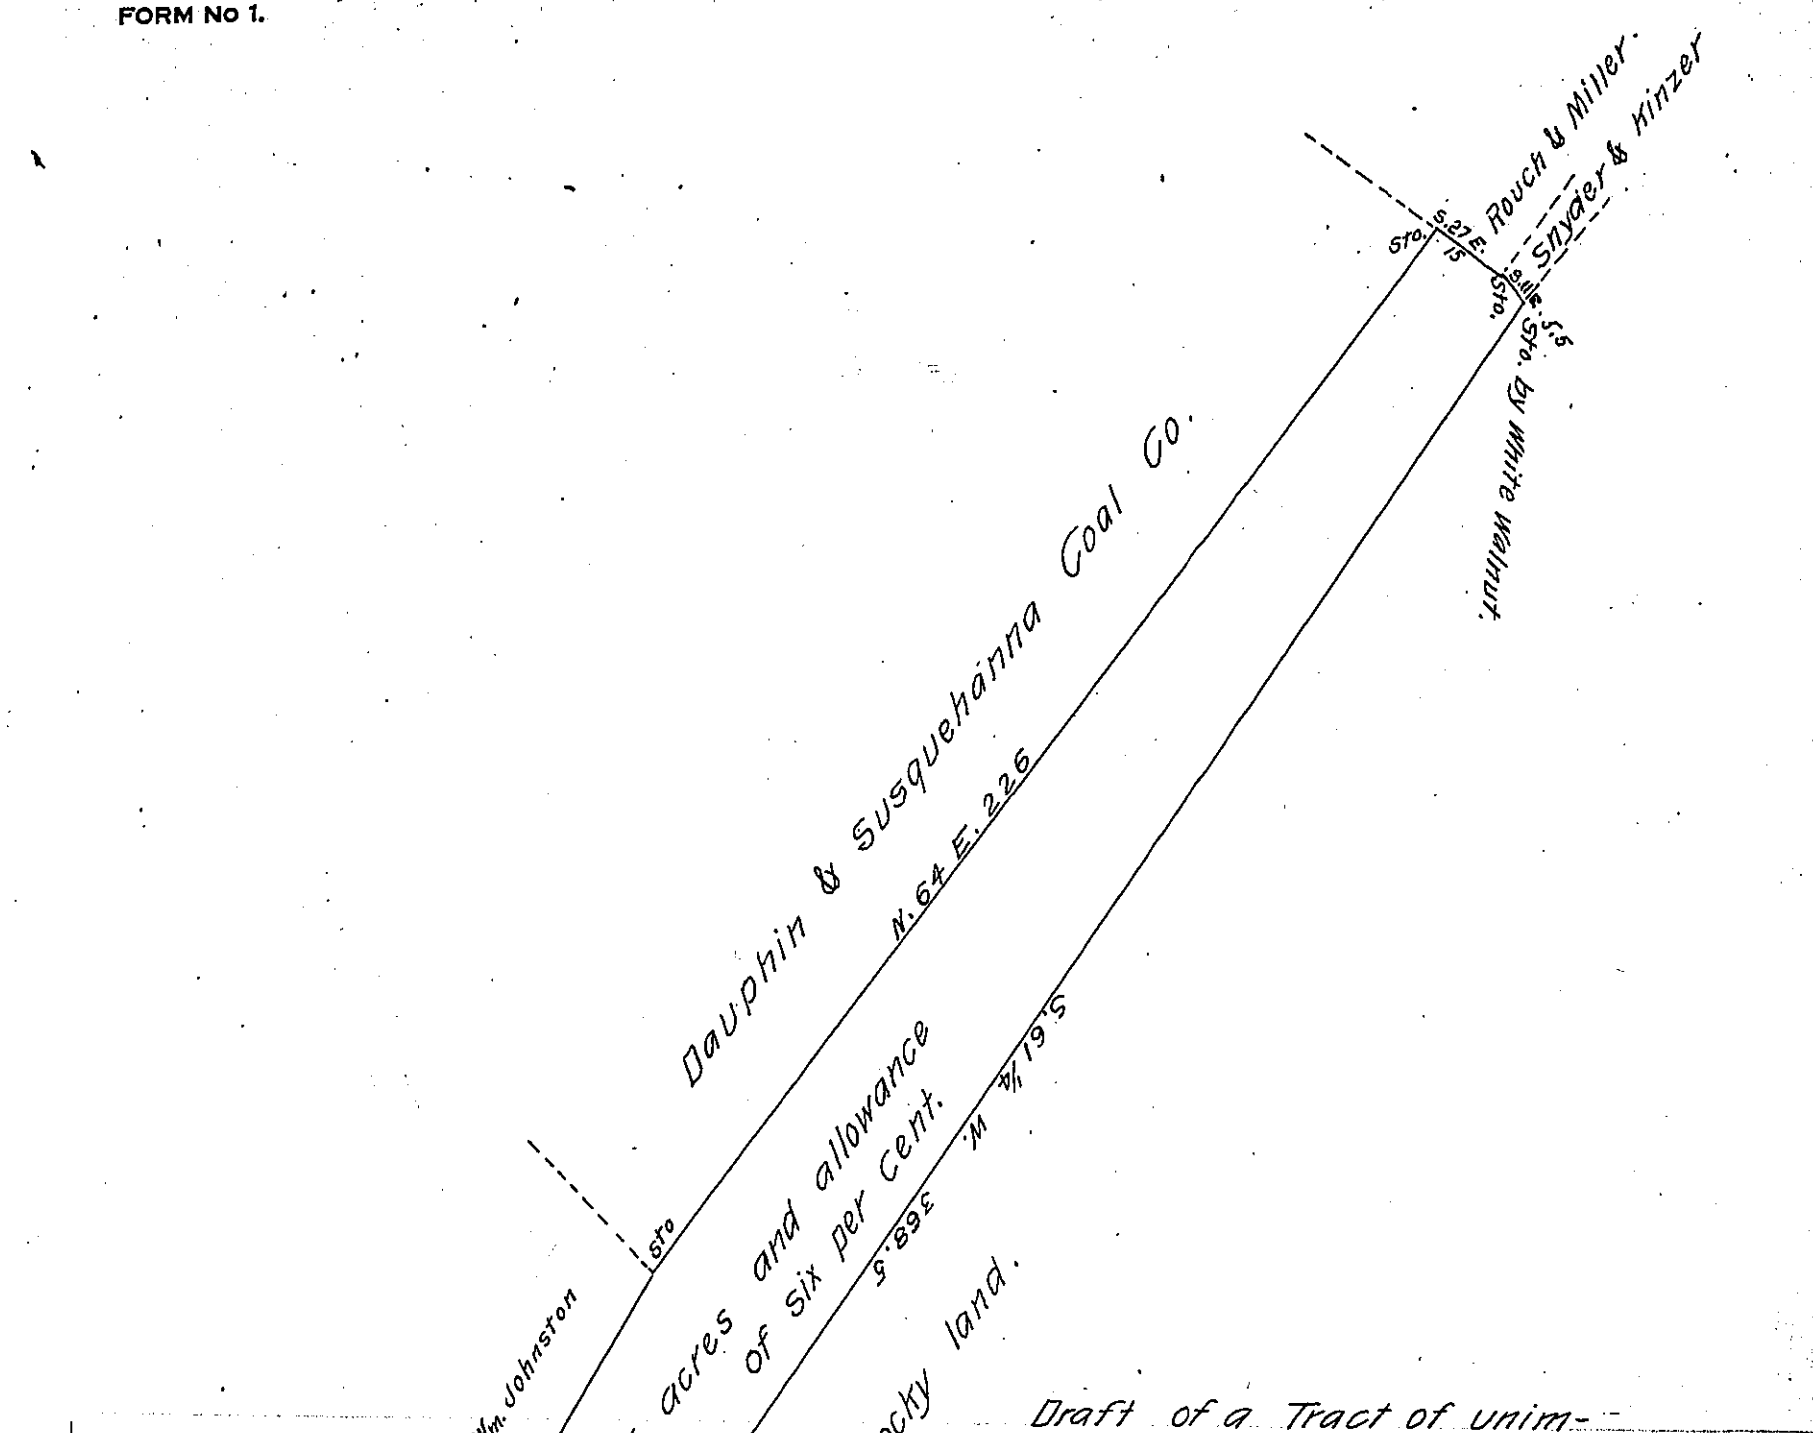

Draft of a Tract of unimproved land Situated in the Township of Middle Paxton, Dauphin County, Surveyed May 20, 1859 for Daniel Irwin and Wm. H. Freeborn in pursuance of their Warrant, dated April 21, 1859. Containing fifty-five acres and the usual allowance of six per cent.

John W. Cowden

I approve of the above Survey July 20, 1859.

To John Rowe Esq. Surveyor General, Pennsylvania.

Daniel Hoffman C.S.

IN TESTIMONY that the above is a copy of the original remaining on file in the Department of Internal Affairs of Pennsylvania, made conformably to an Act of Assembly approved the 16th day of February, 1833, I have hereunto set my Hand and caused the Seal of said Department to be affixed at Harrisburg, this Seventeenth *day of* December *1907.*

Henry Houck

Secretary of Internal Affairs.