FORM No 1.

C 210-158 17

Wm Willson

C 211-274

Taylor

Matthew

Geo. Taylor

Robert McCall

B-10-96

Holts of Hannah Long, dec'd

C 85-71

George Cooper

C-5-3-75

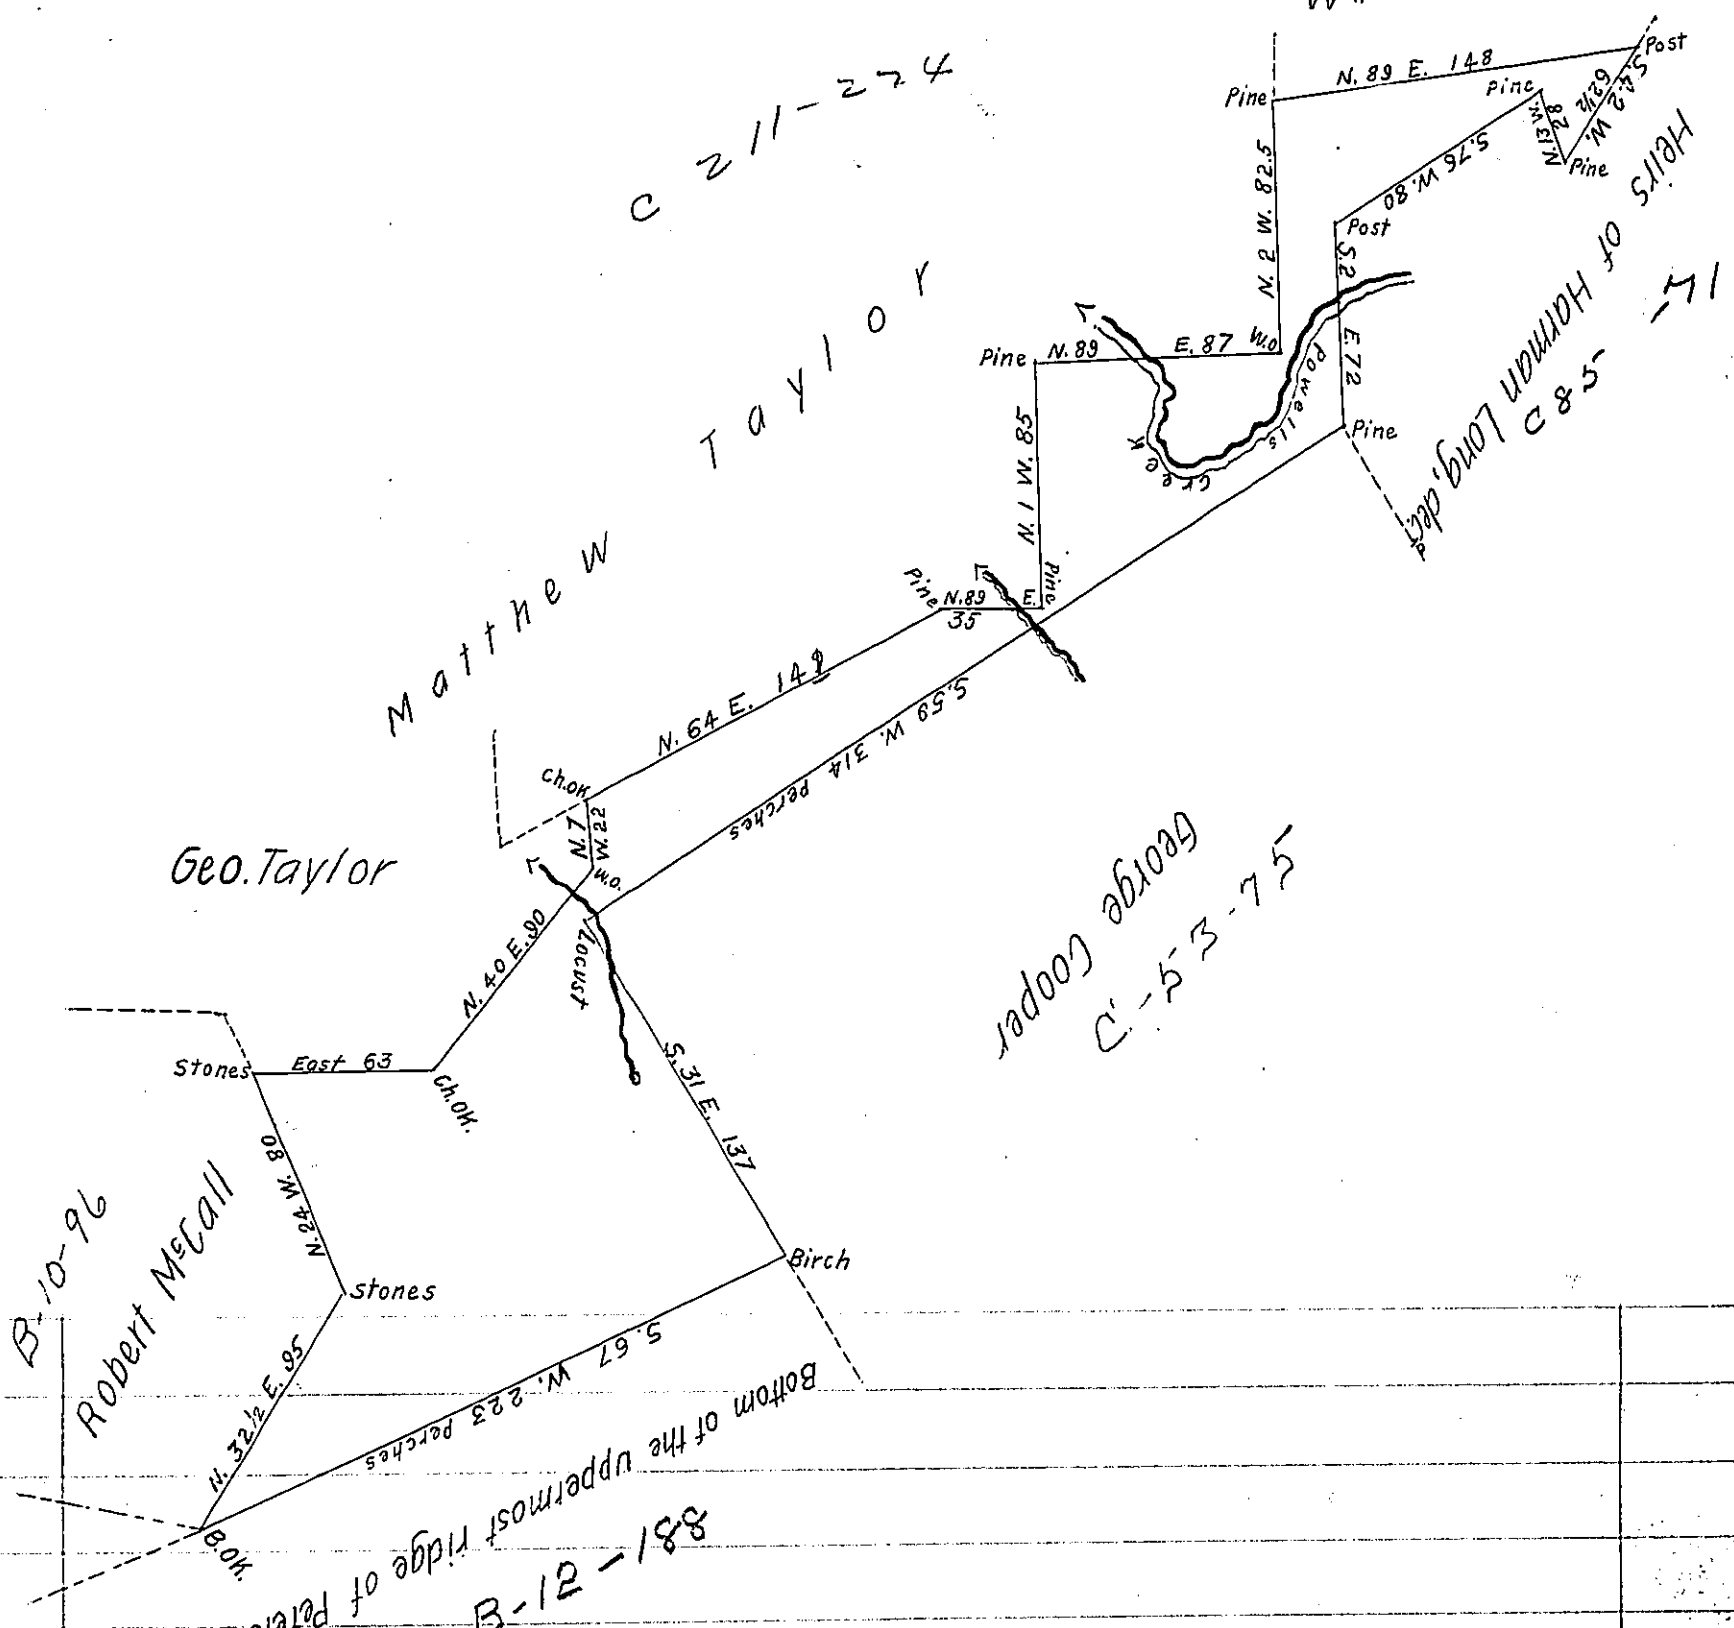

Surveyed November 2nd 1815 for Peter Williamson the above described tract of land Situate in Halifax Township, Dauphin County Containing Two hundred nine Acres. One hundred thirteen perches & allowance of Six per cent on Warrant of Michael Bower, dated 11th August 1814.

To Richard T. Leech, Esquire
Surveyor General, Pa.

Thomas Smith, D.S.

IN TESTIMONY that the above is a copy of the original remaining on file in the Department of Internal Affairs of Pennsylvania, made conformably to an Act of Assembly approved the 16th day of February, 1833, I have hereunto set my Hand and caused the Seal of said Department to be affixed at Harrisburg, this eighth day of October 1907.

Henry Houck

Secretary of Internal Affairs.