FORM No 1.

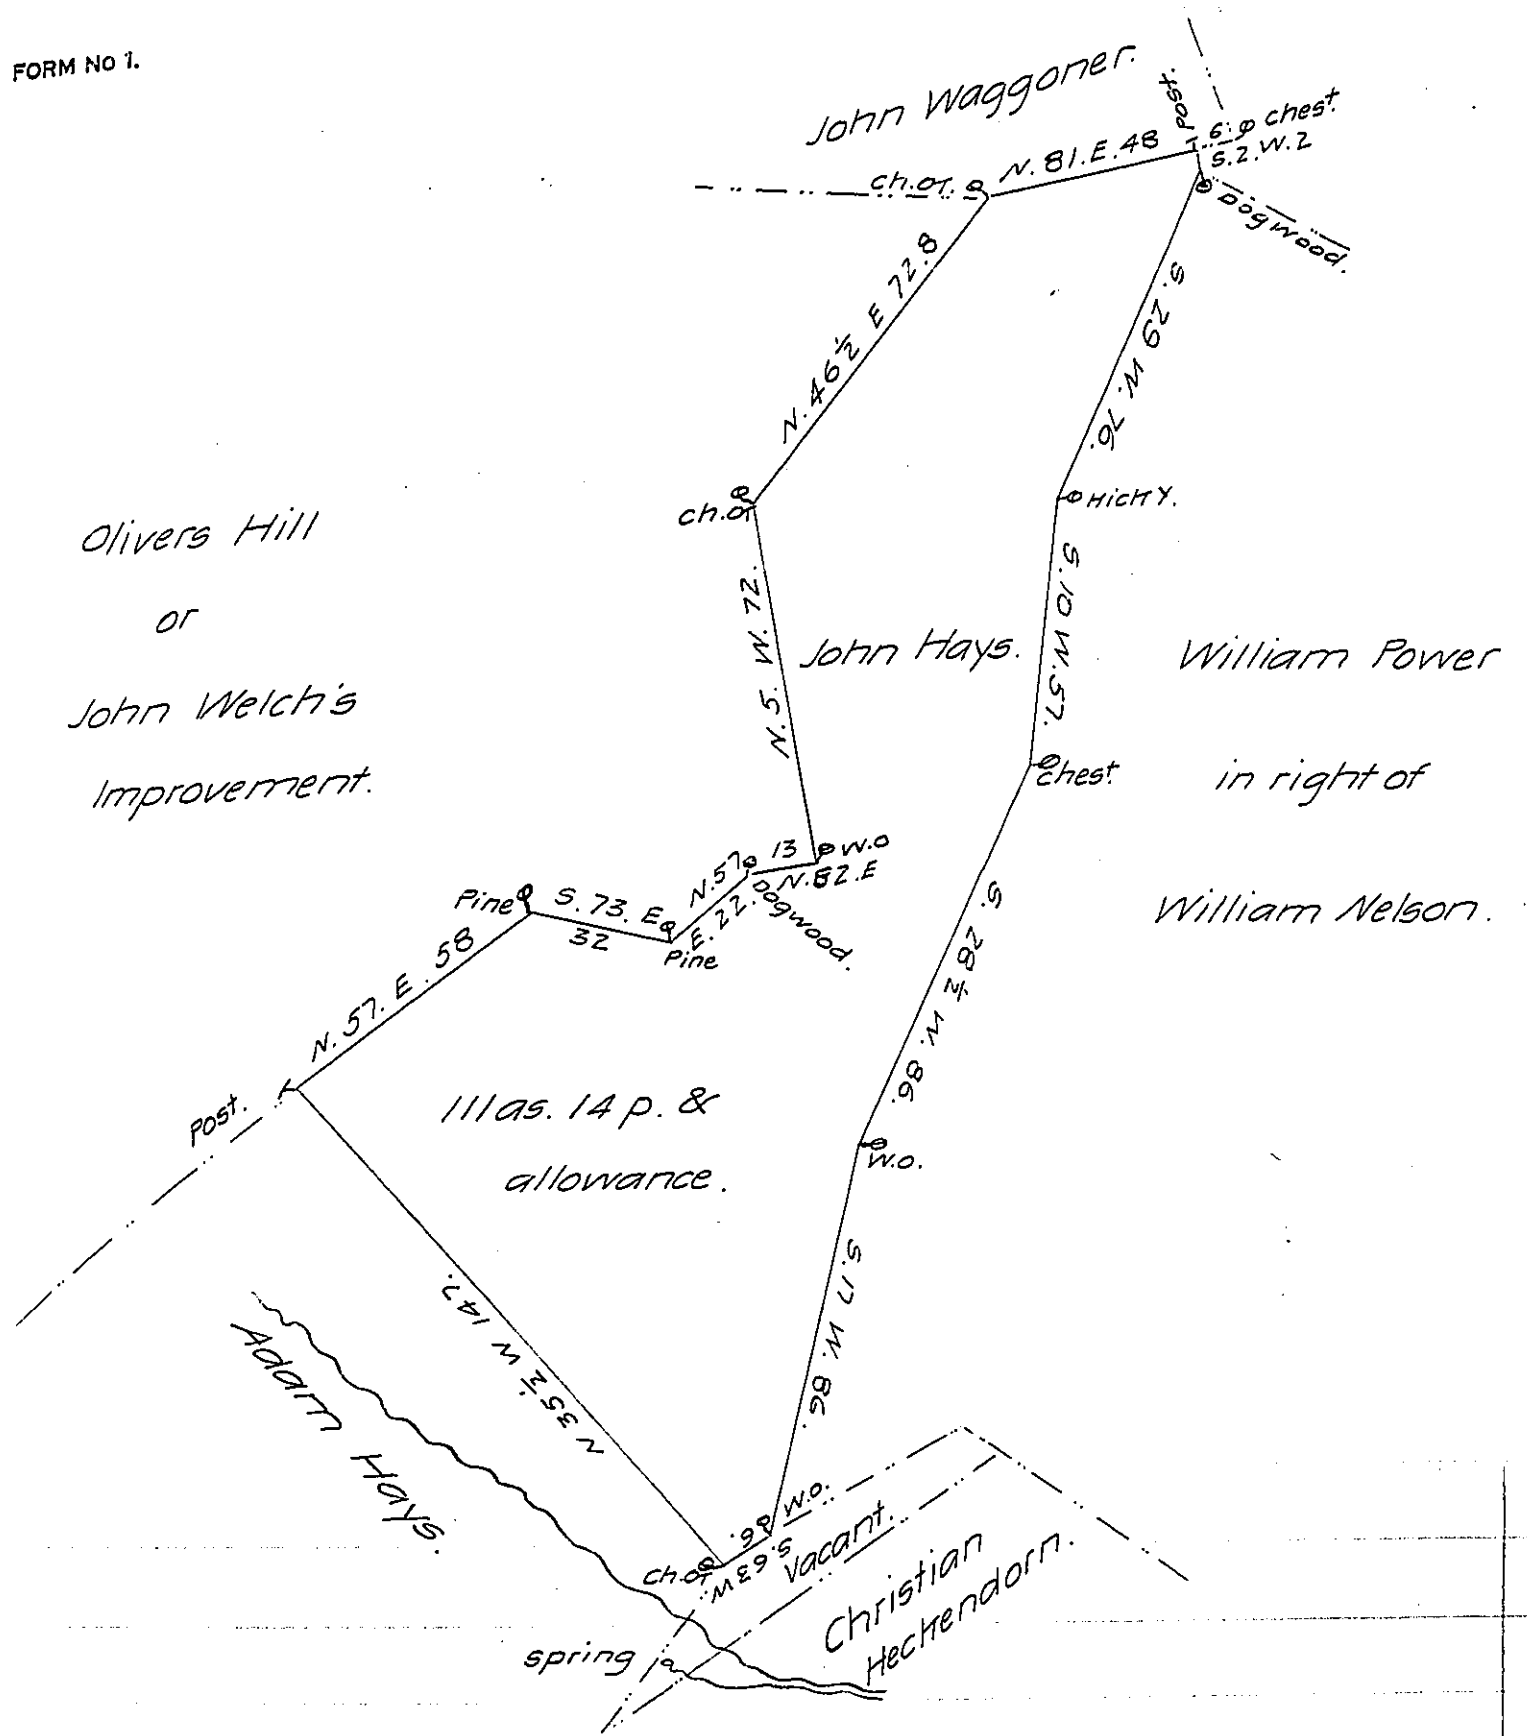

Draught of Land situate in Tyrone Township, Perry County. Containing One hundred & eleven acres fourteen perches & allowance of Six per cent for roads &c. Surveyed August 31st, 1827. In pursuance of a warrant granted John Hays for 100 as dated July 30th 1827.

Pr Wm. Wilson D.S.

To Gabriel Hiester Esqr.
Surveyor General of Pa.

Note 1 John Welch enters a Caveat against the above survey

W. W. D.S.

IN TESTIMONY that the above is a copy of the original remaining on file in the Department of Internal Affairs of Pennsylvania, made conformably to an Act of Assembly approved the 16th day of February, 1833, I have hereunto set my Hand and caused the Seal of said Department to be affixed at Harrisburg, this eleventh *day of* February *1908*

Henry Houck

Secretary of Internal Affairs.