FORM No. 1.

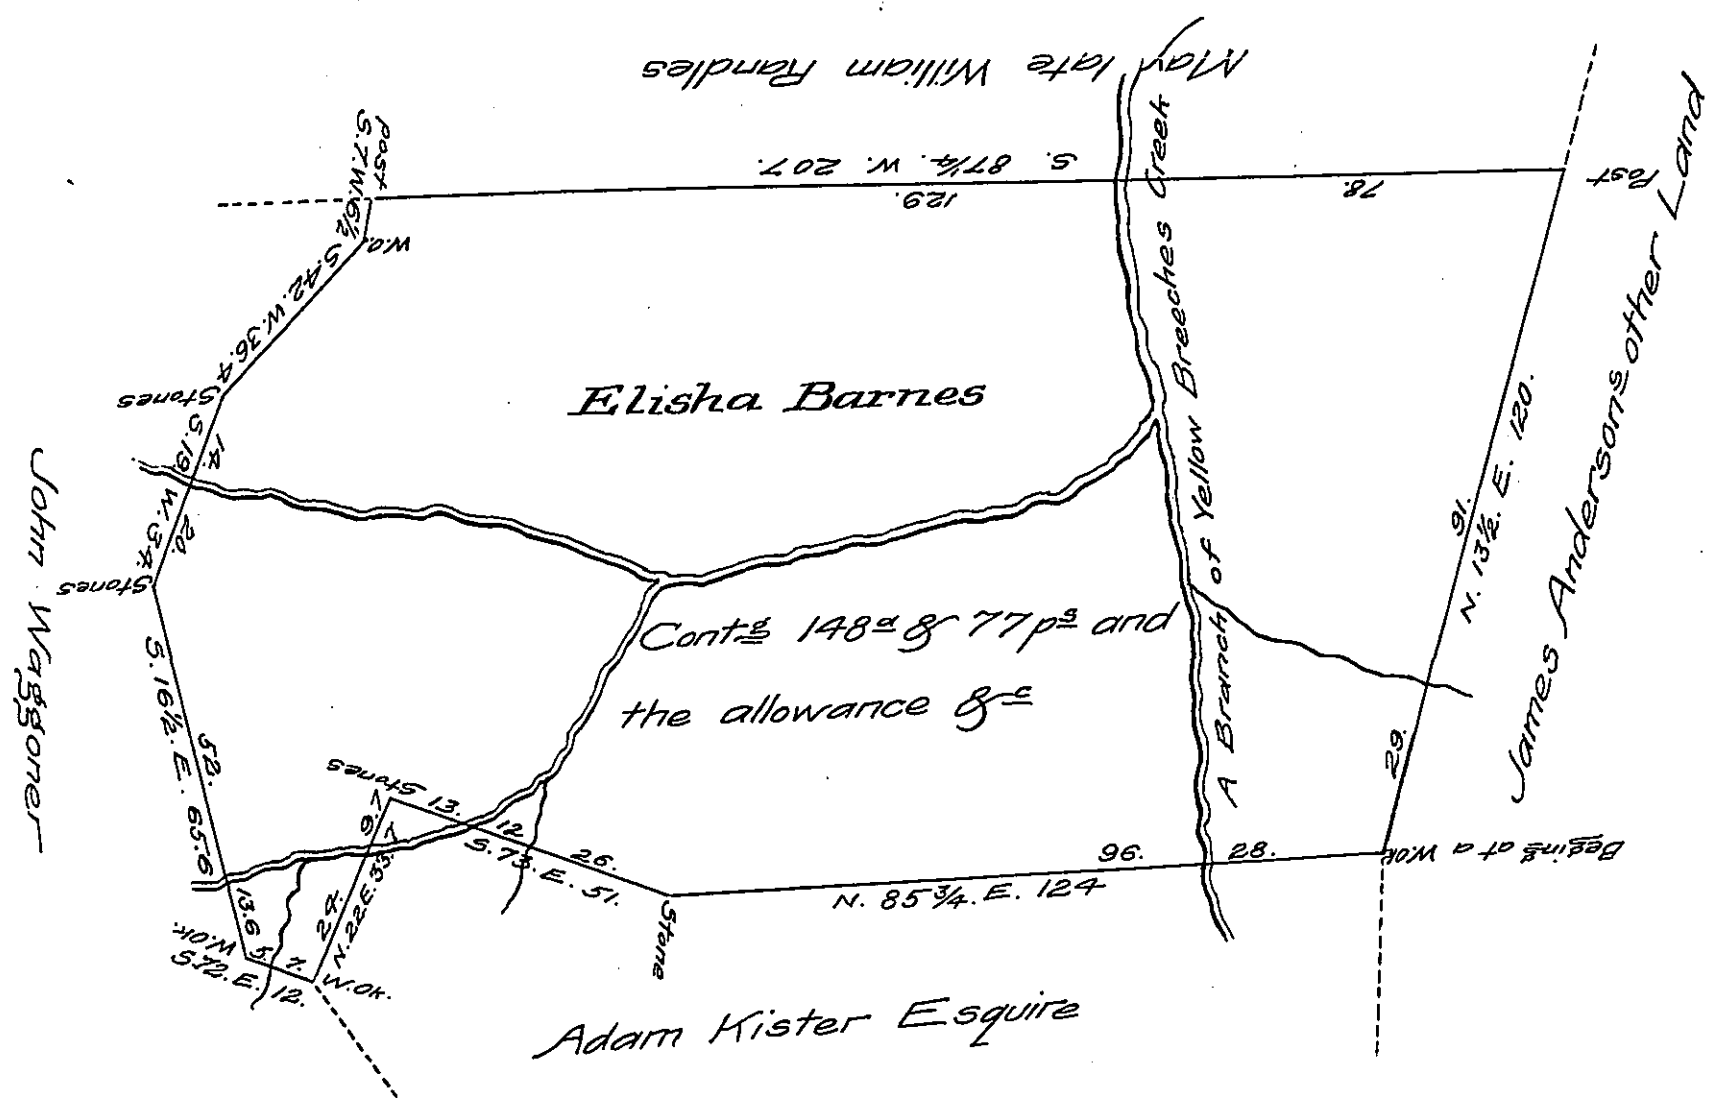

Situate in Fairview and Monaghan Townships in the County of York, Containing as above set forth one hundred and forty eight acres and seventy seven perches and the usal allowance of Six per cent &c Surveyed on the 5th day of June Ao Do 1816 In Pursuance of an Order of Survey Called Blunstons Licenses or Grants for 200a Granted to Elisha Barnes bearing date the 30th day of April Ao Do 1735. — now belonging to James Anderson

per Jacob Spangler D.S.

To Richard T. Leech Esq.
Surveyor General
Harrisburg Pa

IN TESTIMONY that the above is a copy of the original remaining on file in the Department of Internal Affairs of Pennsylvania, made comformably to an Act of Assembly approved the 16th day of February 1833, I have hereunto set my hand and caused the Seal of said Department to be affixed at Harrisburg, this twenty sixth *day of* November *1907.*

Henry Stowell

Secretary of Internal Affairs.