FORM No 1.

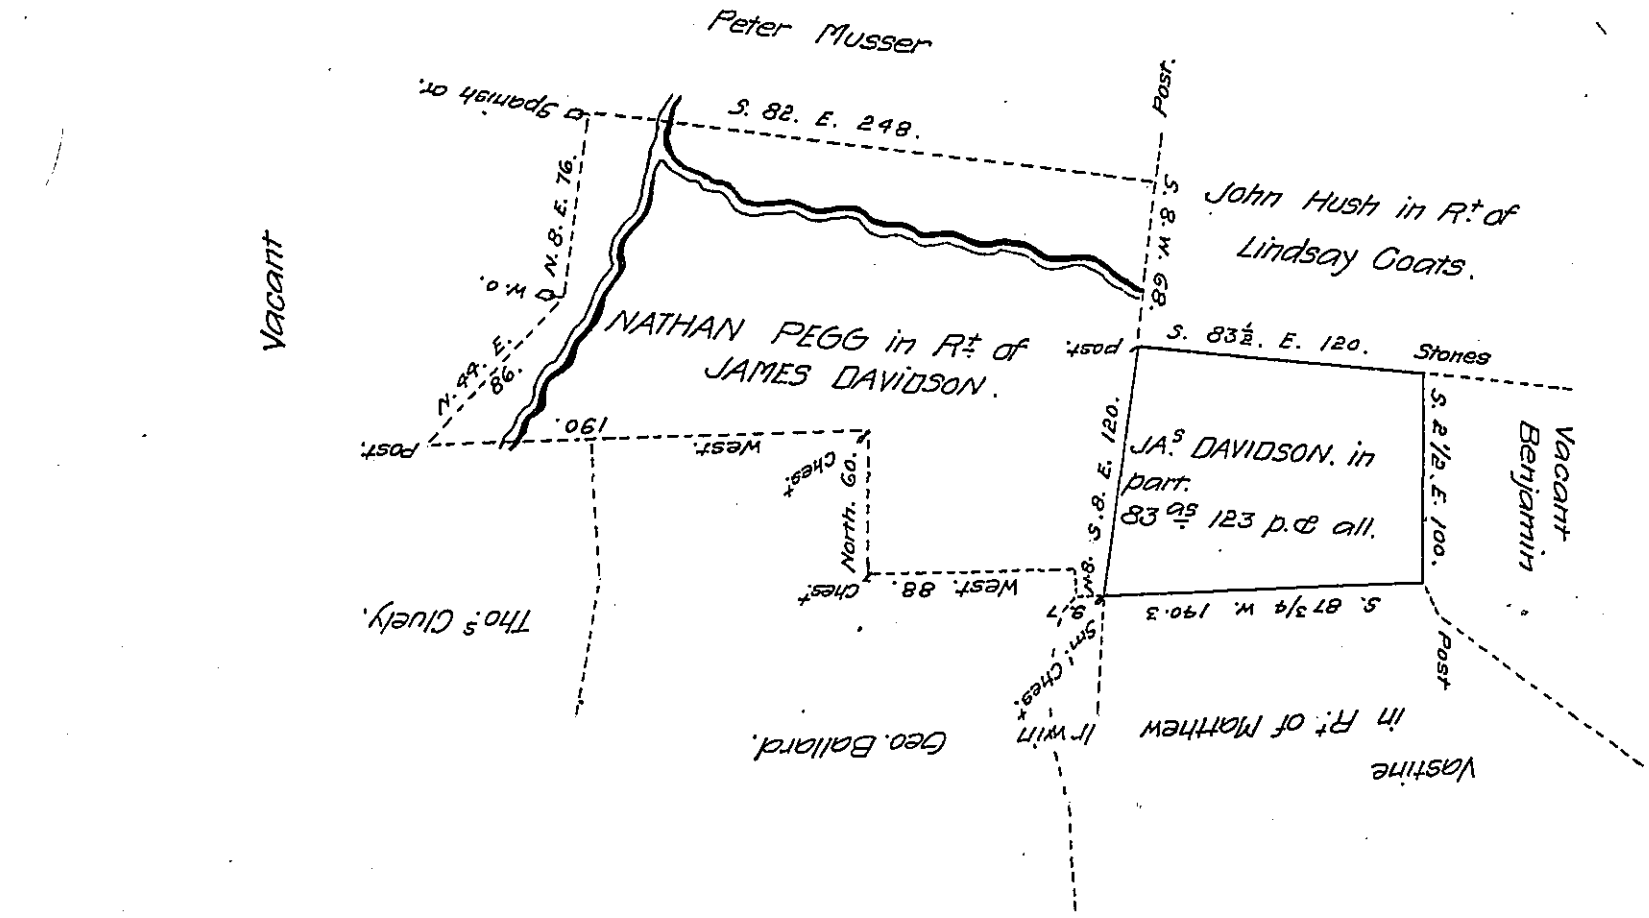

Situate in Rush Township in the County of Northumberland Surveyed on the 19 day of Feb.y 1823 Containing eighty three acres and one hundred and twenty three perches and allowance of Six P. Cent &c. [Surveyed by Henry Donnel then D.S.] Being part of a larger Survey made for James Davidson by his Warrant bearing date on the 6th day of July 1773 Containing 273 acres & allowance of six Pr Cent &c Approved March 26th 1825.

Wm Laird D.S.

To Gab.l Hiester Esqr

Surveyor General.

IN TESTIMONY that the above is a copy of the original remaining on file in the Department of Internal Affairs of Pennsylvania, made conformably to an Act of Assembly approved the 16th day of February, 1833, I have hereunto set my Hand and caused the Seal of said Department to be affixed at Harrisburg, this twenty ninth day of February 1908.

Henry Houck

Secretary of Internal Affairs.