See A84-110

293

Not Patd

3-15

Scale. 50 to ye. Inch.

FORM No 1.

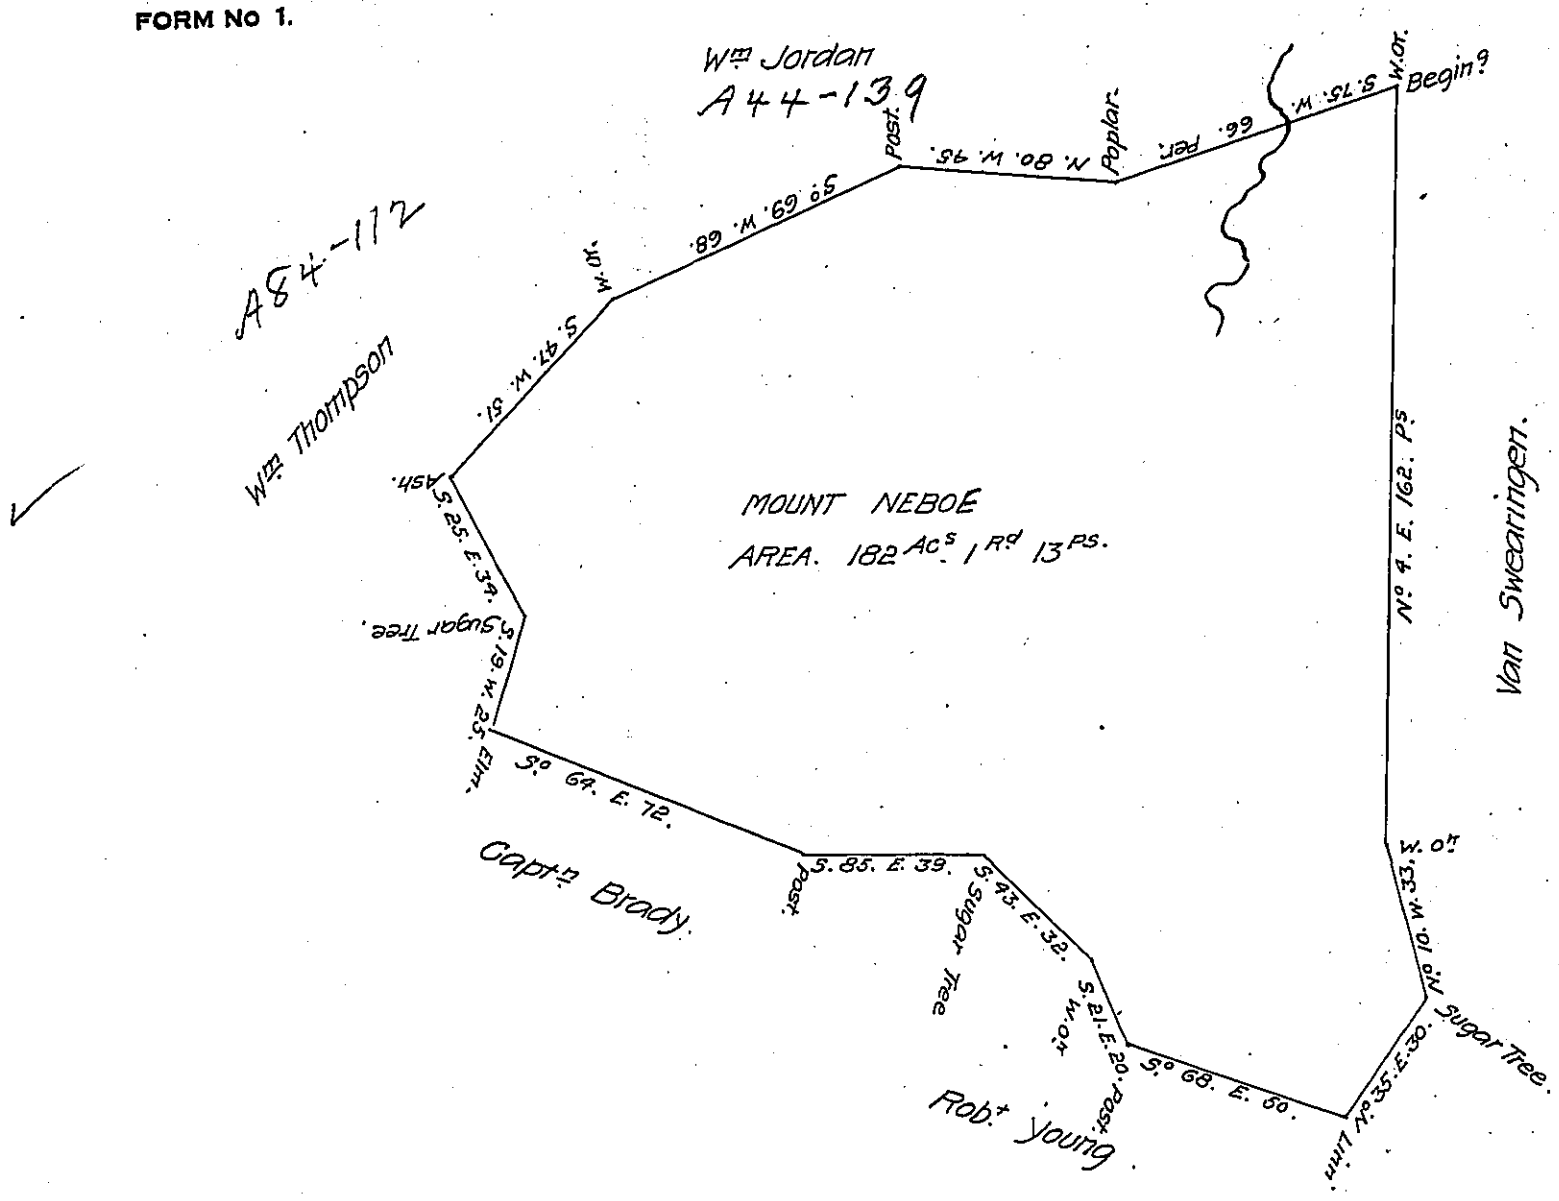

The above is a draught of a Tract of Land in Washington County, lying upon the waters of Charteirs Creek Called Mount Neboe Containing 182 Acres 1 Rood and 13 perches surveyd for William Brashears July 25th 1785. In pursuance of a Certificate obtained in is own name from the Commissionrs of Virginia for adjusting claims to unpatented Lands in the Counties of Monongalia, Yohogania & Ohio, which Certificate is mislaid but Regularly Entered in the Surveyors office of Yohogania and to us transmitted from the Surveyor Generals office of this State.

Presley Nevill
Matthw Ritchie } D. Sys

John Lukens Esqe
Survr Genl

Retd S.G.O. the 7 Sepr 1785.

IN TESTIMONY that the above is a copy of the original remaining on file in the Department of Internal Affairs of Pennsylvania, made conformably to an Act of Assembly approved the 16th day of February, 1833, I have hereunto set my Hand and caused the Seal of said Department to be affixed at Harrisburg, this twelfth *day of* March *1908.*

Henry Houck

Secretary of Internal Affairs.