FORM No 1.

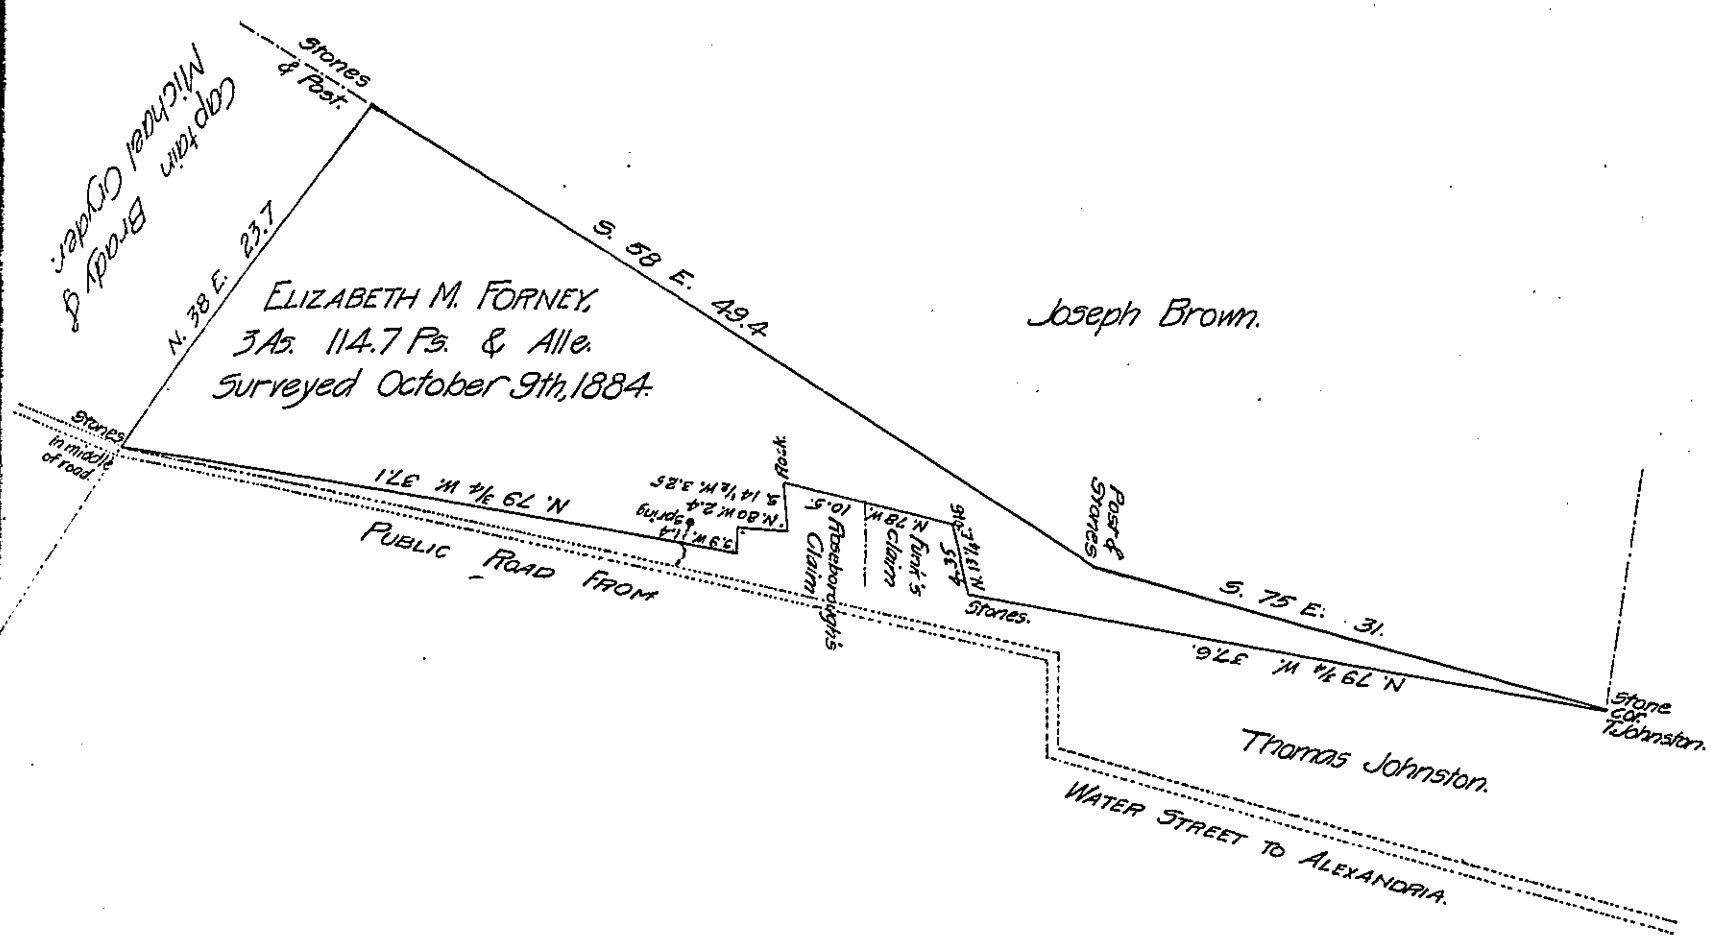

A draft of a tract of land Situated in the Township of Porter and County of Huntingdon, containing Three Acres, one hundred fourteen perches and seven tenth- and Six per cent for roads, &c. Surveyed the 9th day of October, 1884, in pursuance of a warrant granted to Elizabeth M. Forney, dated the fifth day of September, A.D. 1884.

To J. Simpson Africa, Secretary of Internal Affairs.

John S. Lytle, C.S.

IN TESTIMONY that the above is a copy of the original remaining on file in the Department of Internal Affairs of Pennsylvania, made conformably to an Act of Assembly approved the 16th day of February, 1833, I have hereunto set my Hand and caused the Seal of said Department to be affixed at Harrisburg, this Fifth *day of* February *1908.*

Henry Houck

Secretary of Internal Affairs.