FORM No 1.

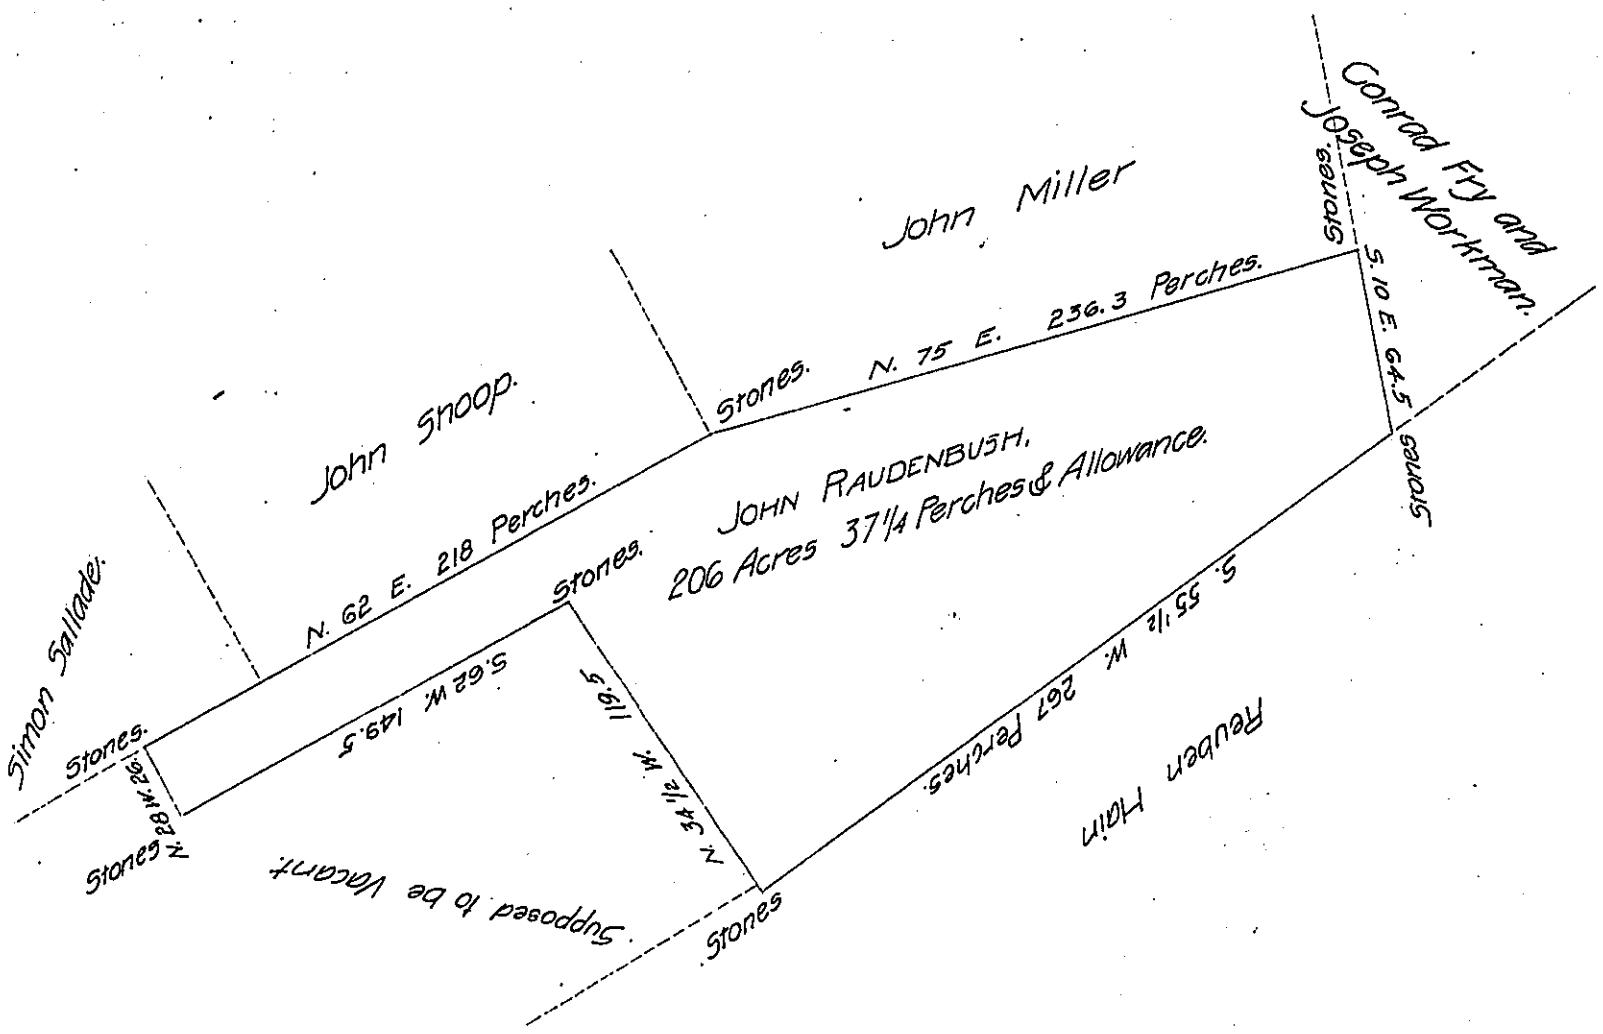


Surveyed for John Raudenbush, on the Nineteenth Day of March, Anno Domini, One thousand eight hundred and thirty one, the above described tract of Land called Abatement, situate partly in Rush Township, and a small part thereof in Jackson Township, in the County of Dauphin and Commonwealth of Pennsylvania, Containing two hundred six acres, thirty seven perches and one fourth of a Perch and the usual Allowance of six per hundred for Roads, &c. By Virtue of a Warrant bearing date the fourteenth day of May, Anno Domini, one thousand eight hundred and thirty, granted to the said John Raudenbush.

John Paul, Junr.,
Deputy Surveyor for Dauphin County.

To Jacob Spangler, Esq.,
Surveyor General of the Commonwealth of Pennsylvania.

IN TESTIMONY that the above is a copy of the original remaining on file in the Department of Internal Affairs of Pennsylvania, made conformably to an Act of Assembly approved the 16th day of February, 1833, I have hereunto set my Hand and caused the Seal of said Department to be affixed at Harrisburg, this thirtieth day of March, 1908

Henry Houck
Secretary of Internal Affairs.