FORM NO. 1.

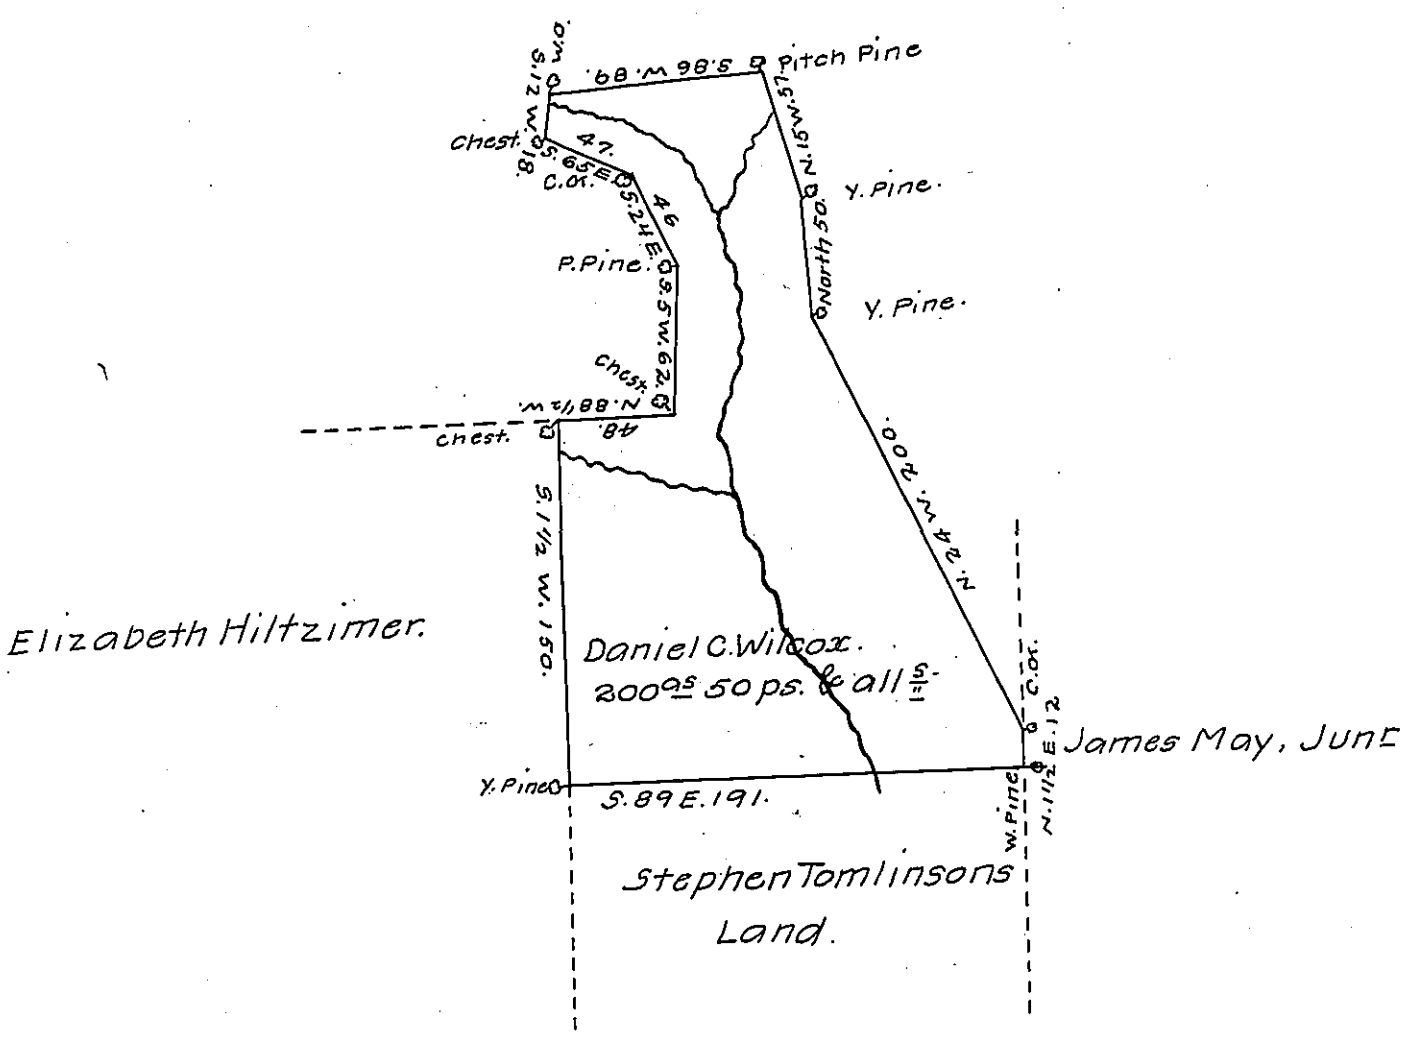

situate in Cascade Township, Lycoming County on the Waters of Loyalsock Creek, bounded as above described. Surveyed to Daniel C. Wilcox on the 23d of March 1849 by virtue of his warrant dated 6th January 1849 Containing two hundred Acres & fifty perches With allowance of six per Centum for Roads &c.

Francis Riddell, D.S.

To John Laporte, Esqr,
Surveyor General

IN TESTIMONY that the above is a copy of the original remaining on file in the Department of Internal Affairs of Pennsylvania, made comformably to an Act of Assembly approved the 16th day of February 1833, I have hereunto set my hand and caused the Seal of said Department to be affixed at Harrisburg, this twelfth *day of* August, *1907.*

Henry Houck

Secretary of Internal Affairs.