FORM No 1.

a. 24238 157

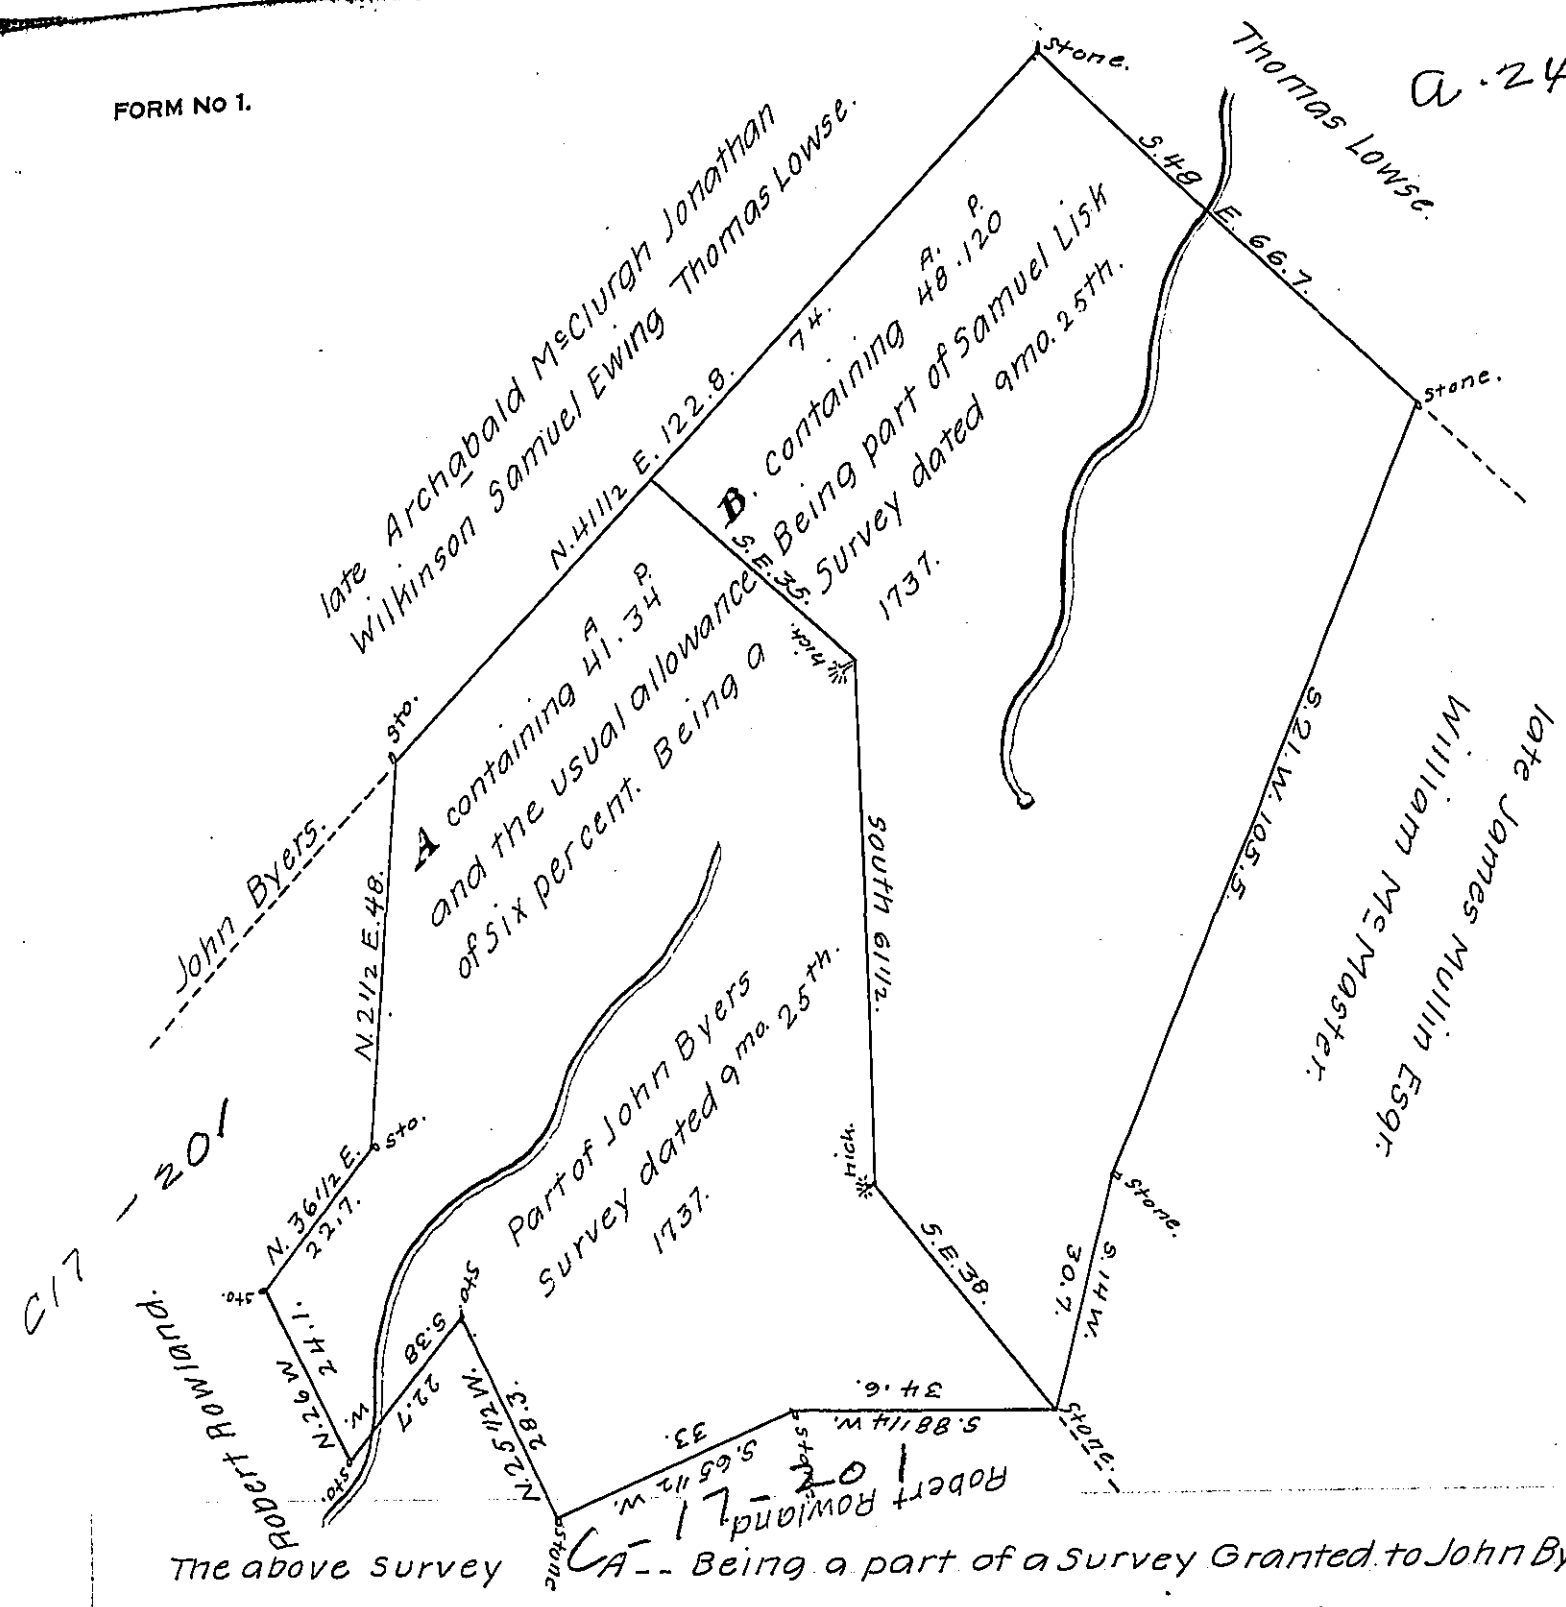

C17 - 201

C17 - 201

The above Survey CA -- Being a part of a Survey Granted to John Byers for 182 acres and the usual allowance situate in West Nottingham Township Chester County Containing 41.34 (A. P.) and the Usual allowance and the adjoining Tract of land B Containing 48.120 (A. P.) of land situate in the Township and County aforesaid with the usual allowance &c. Being Part of a Survey Granted to Samuel Lisk for 69 1/2 (A.) acres and allowance. Boath Surveys dated as above written in the draughts and the two Tracts as above Stated is now the property of Jacob Kirk the present holder and has been Improved for 60 years past

Part of John Byers Sury. Lot A containing	41.34 (A. P.)	A & B making in all
Part of Samuel Lisk's Survey Lot B containing	48.120	
	89.154 (A. P.)	

89.154 (A. P.) of land and the usual allowance of six per cent. Surveyed by me the 23th day of March A.D. 1842

To Jacob Sallade, Esqr., Surveyor General } William Fitzgerald, D.S.

IN TESTIMONY that the above is a copy of the original remaining on file in the Department of Internal Affairs of Pennsylvania, made conformably to an Act of Assembly approved the 16th day of February, 1833, I have hereunto set my Hand and caused the Seal of said Department to be affixed at Harrisburg, this seventh *day of* October, *1907.*

Henry Houck

Secretary of Internal Affairs.