FORM No 1.

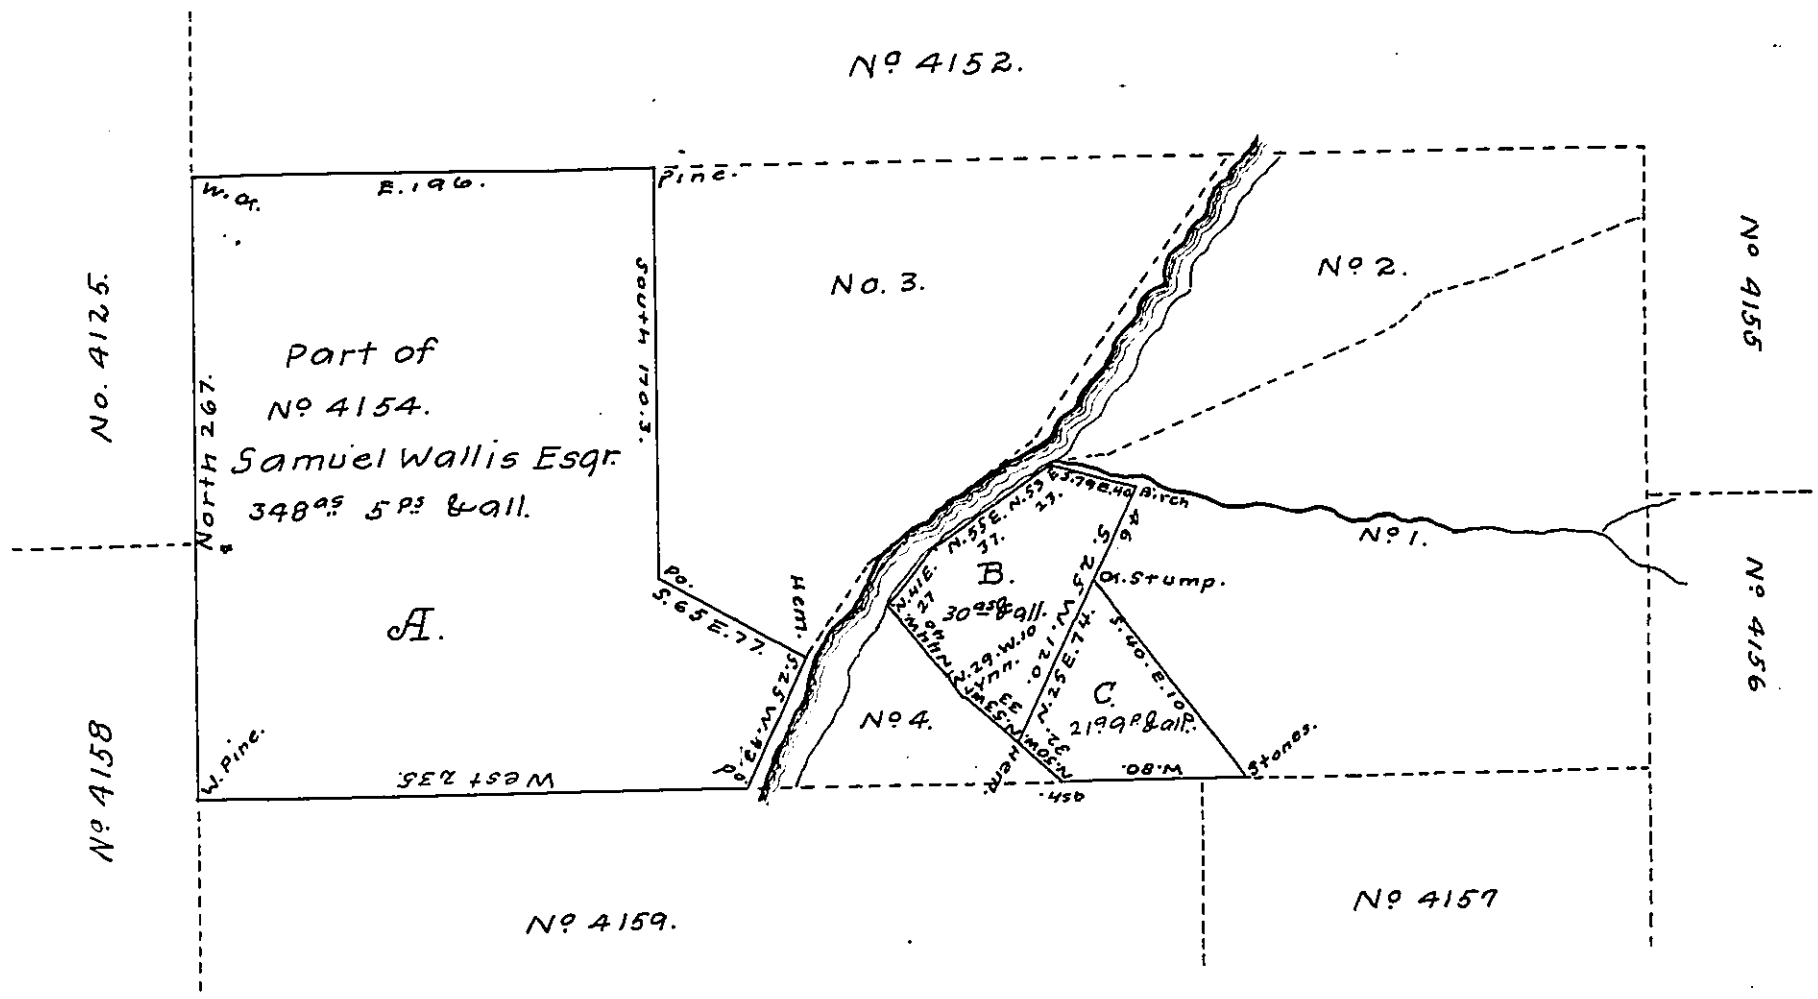

B and C are described in the patent as one part of the tract and called B. see patent.

A Draft of ~~2~~ three tracts or parcels of land situated in the Township of Dunstable and County of Lycoming, containing 399 acres, 14 perches and allowance of six per cent. for roads, etc. A,B,&C.-three parts of a larger tract, Nº 4154. Resurveyed the 4th day of November 1812, in pursuance of a warrant granted to Samuel Wallis Esq. No. 4154 dated the 2d day of October 1793 and a decree of the Board of Property dated September 1st 1812. Constructed from the original draft on file in the Department of Internal Affairs to show the above parts marked A. B. C.

To James W. Latta, Esq.,
Secretary of Internal Affairs

~~County Surveyor~~
Survey Clerk.

IN TESTIMONY that the above is a copy of the original remaining on file in the Department of Internal Affairs of Pennsylvania, made conformably to an Act of Assembly approved the 16th day of February, 1833, I have hereunto set my Hand and caused the Seal of said Department to be affixed at Harrisburg, this twenty ninth day of July, 1907.

Henry Houck

Secretary of Internal Affairs.