FORM No. 1.

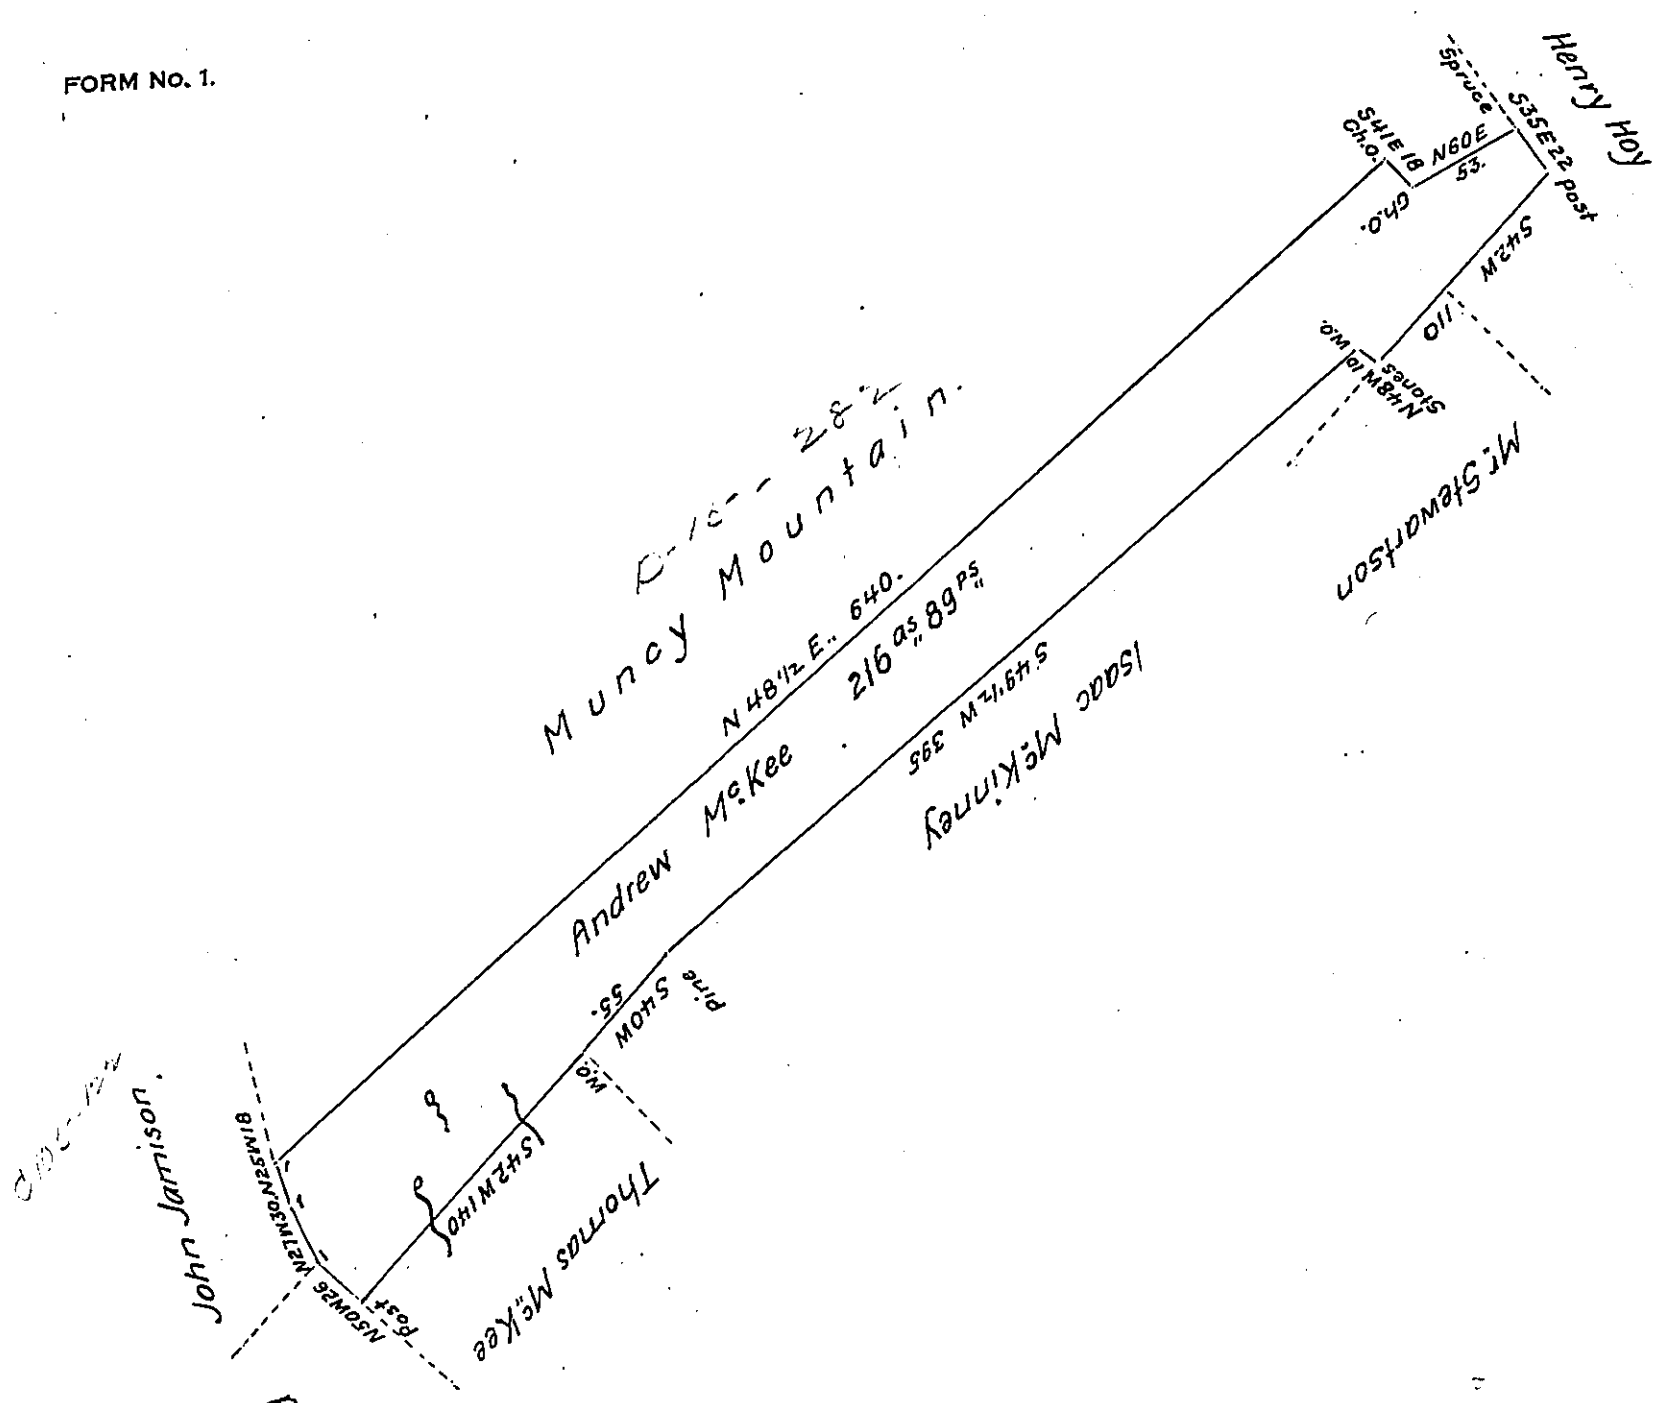

The Draught of a tract of land Situate in Walker Township Centre County Containing two hundred and Sixteen Acres. Eighty nine perches and allowance of six per Cent &c^a. Surveyed the 4^th. day of August 1814, in pursuance of a warrant to Andrew M^cKee dated the 23^rd day June 1814.

The improvement on the above described tract of land at the time of making the Survey, Consisted of a dwelling house & Stable, about one Acre of Cleared land, and the widow M^cKee and family actuly residing on the same first improved the 31^st. day of March 1813.

Wm. Kerr. D.S.

To Richard T. Leech Esquire
Surveyor General of Pennsylvania

IN TESTIMONY that the above is a copy of the original remaining on file in the Department of Internal Affairs of Pennsylvania, made comformably to an Act of Assembly approved the 16th day of February 1833, I have hereunto set my hand and caused the Seal of said Department to be affixed at Harrisburg, this twentieth day of November 1907

Henry Houck

Secretary of Internal Affairs.