FORM NO 1.

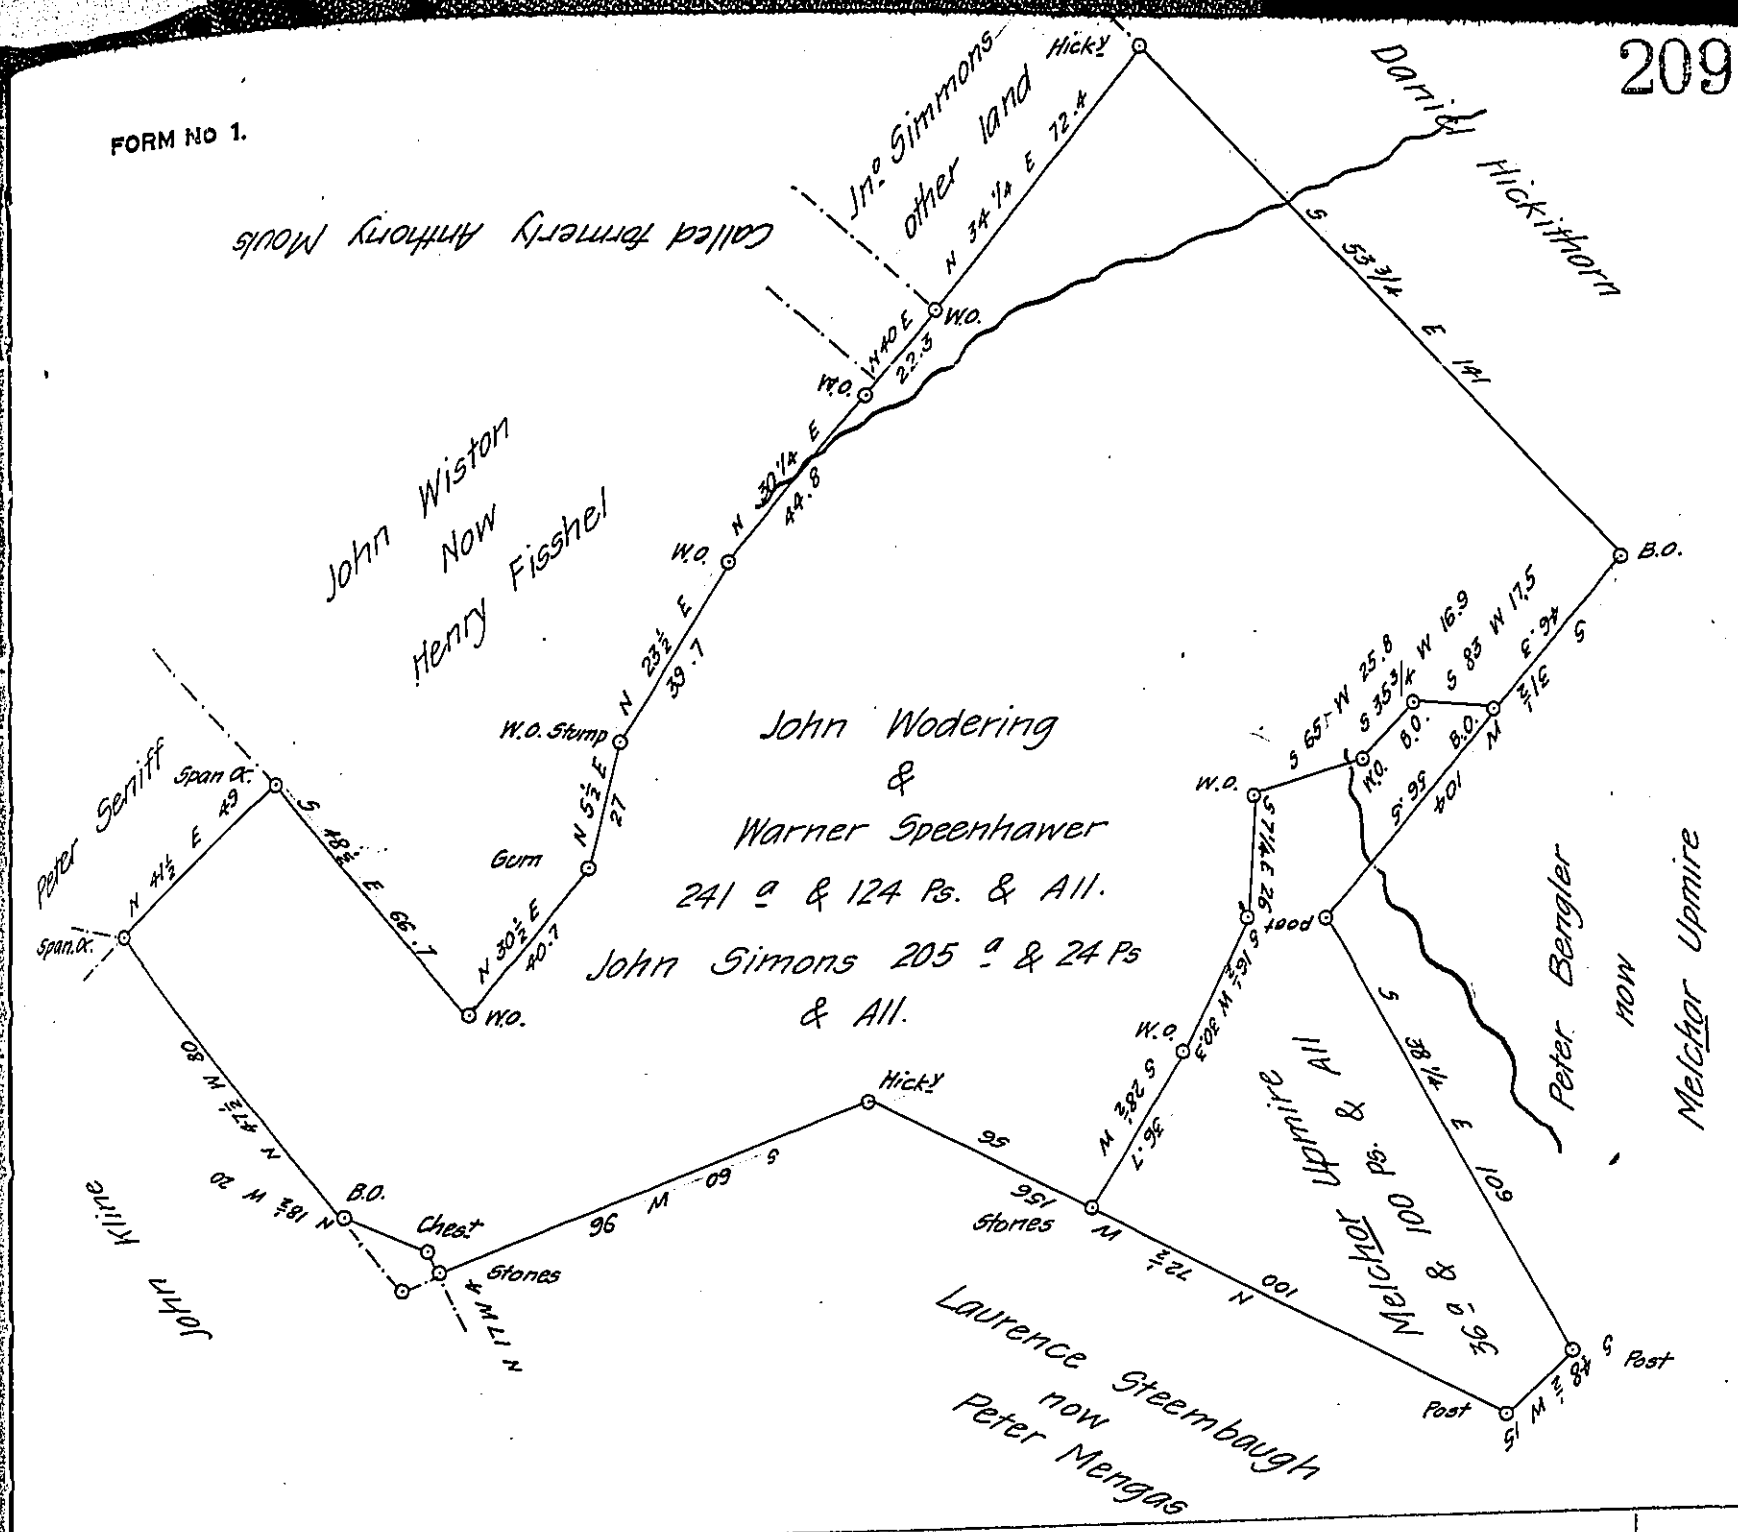

The above tract of land Situate in Codorus Township York County was Surveyed by Thomas Armor on the 30th day of November 1753 In pursuance of two Warrants - One for 50 Acres granted to John Wodering ~~by Warrant~~ Rect for 50/ paid in part dated 19th May 1752 - the other for 50 a granted to Warner Speenhawer - Rect for 50/ in part paid 18th Decr 1751 - And which I have Resurveyed nearly by the old lines this 18th day of May 1792 at the Request of John Simons & Melchor Upmire who are the present Owners and wish to Patent Separately

Moses McClean Dy. Sr.

Daniel Brodhead Esqr

Sr General.

IN TESTIMONY that the above is a copy of the original remaining on file in the Department of Internal Affairs of Pennsylvania, made conformably to an Act of Assembly approved the 16th day of February, 1833, I have hereunto set my Hand and caused the Seal of said Department to be affixed at Harrisburg, this fifth *day of* May *1908*

Henry Houck

Secretary of Internal Affairs.