FORM No 1.

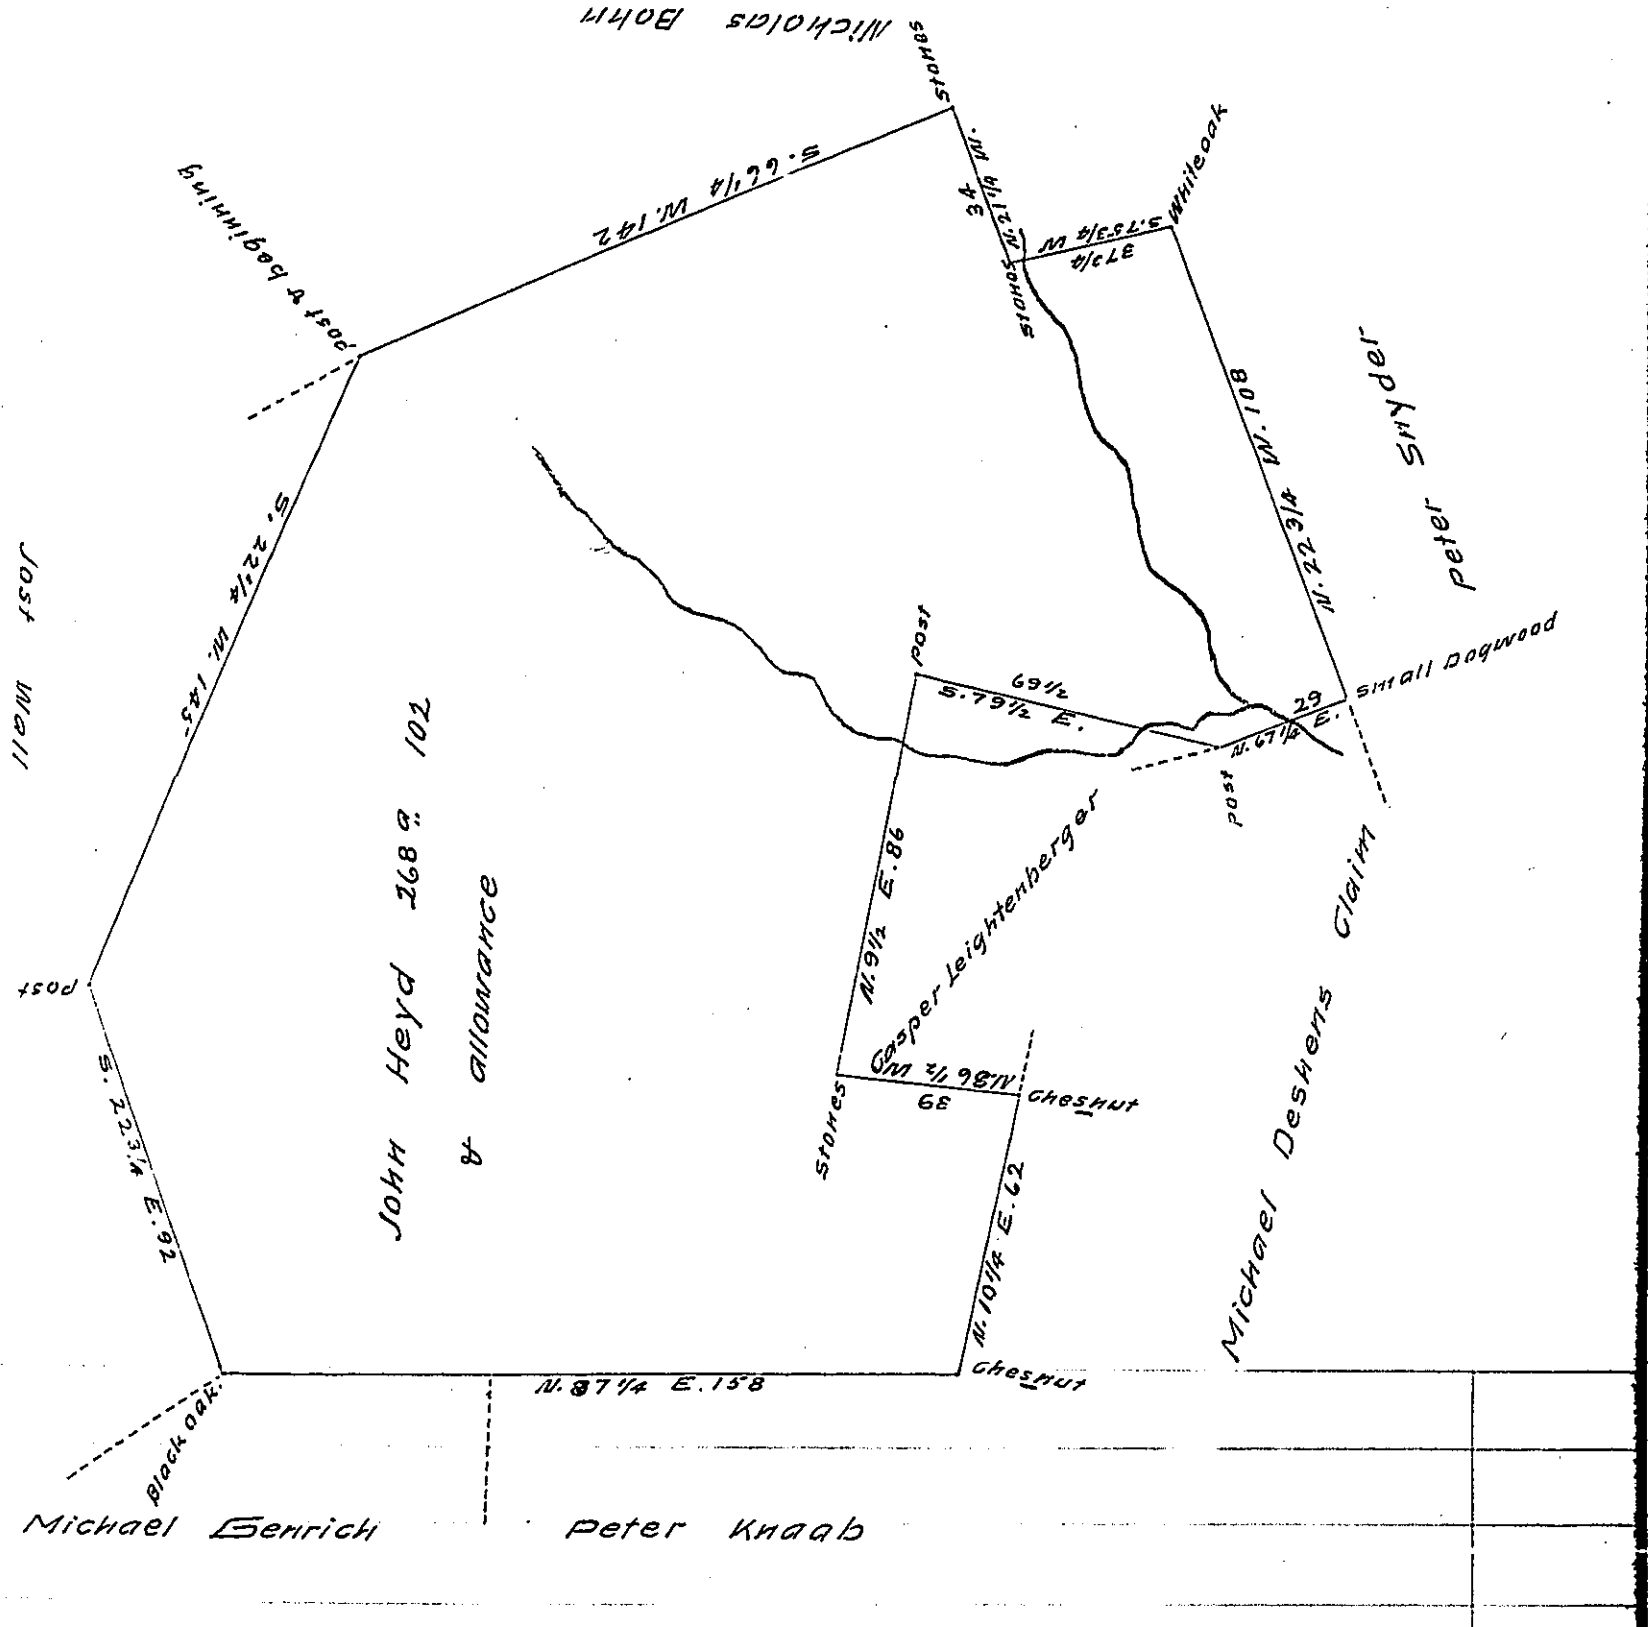

A draught of a tract of land, situate in Manchester township in the County of York surveyed the 22d. day of February 1787 to John Heyd in pursuance of a warrant granted to Christian Becksler dated the 10th day of September 1750 Containing two hundred & sixty eight acres and one hundred and two perches & the usual allowance of six acres p cent for roads & ca.

John Forsyth D. S.

To John Lukens Esq.r
Surveyor General

IN TESTIMONY *that the above is a copy of the original remaining on file in the Department of Internal Affairs of Pennsylvania, made conformably to an Act of Assembly approved the 16th day of February, 1833, I have hereunto set my Hand and caused the Seal of said Department to be affixed at Harrisburg, this* Fourteenth *day of* March *1908*

Henry Houck

Secretary of Internal Affairs.