FORM No 1.

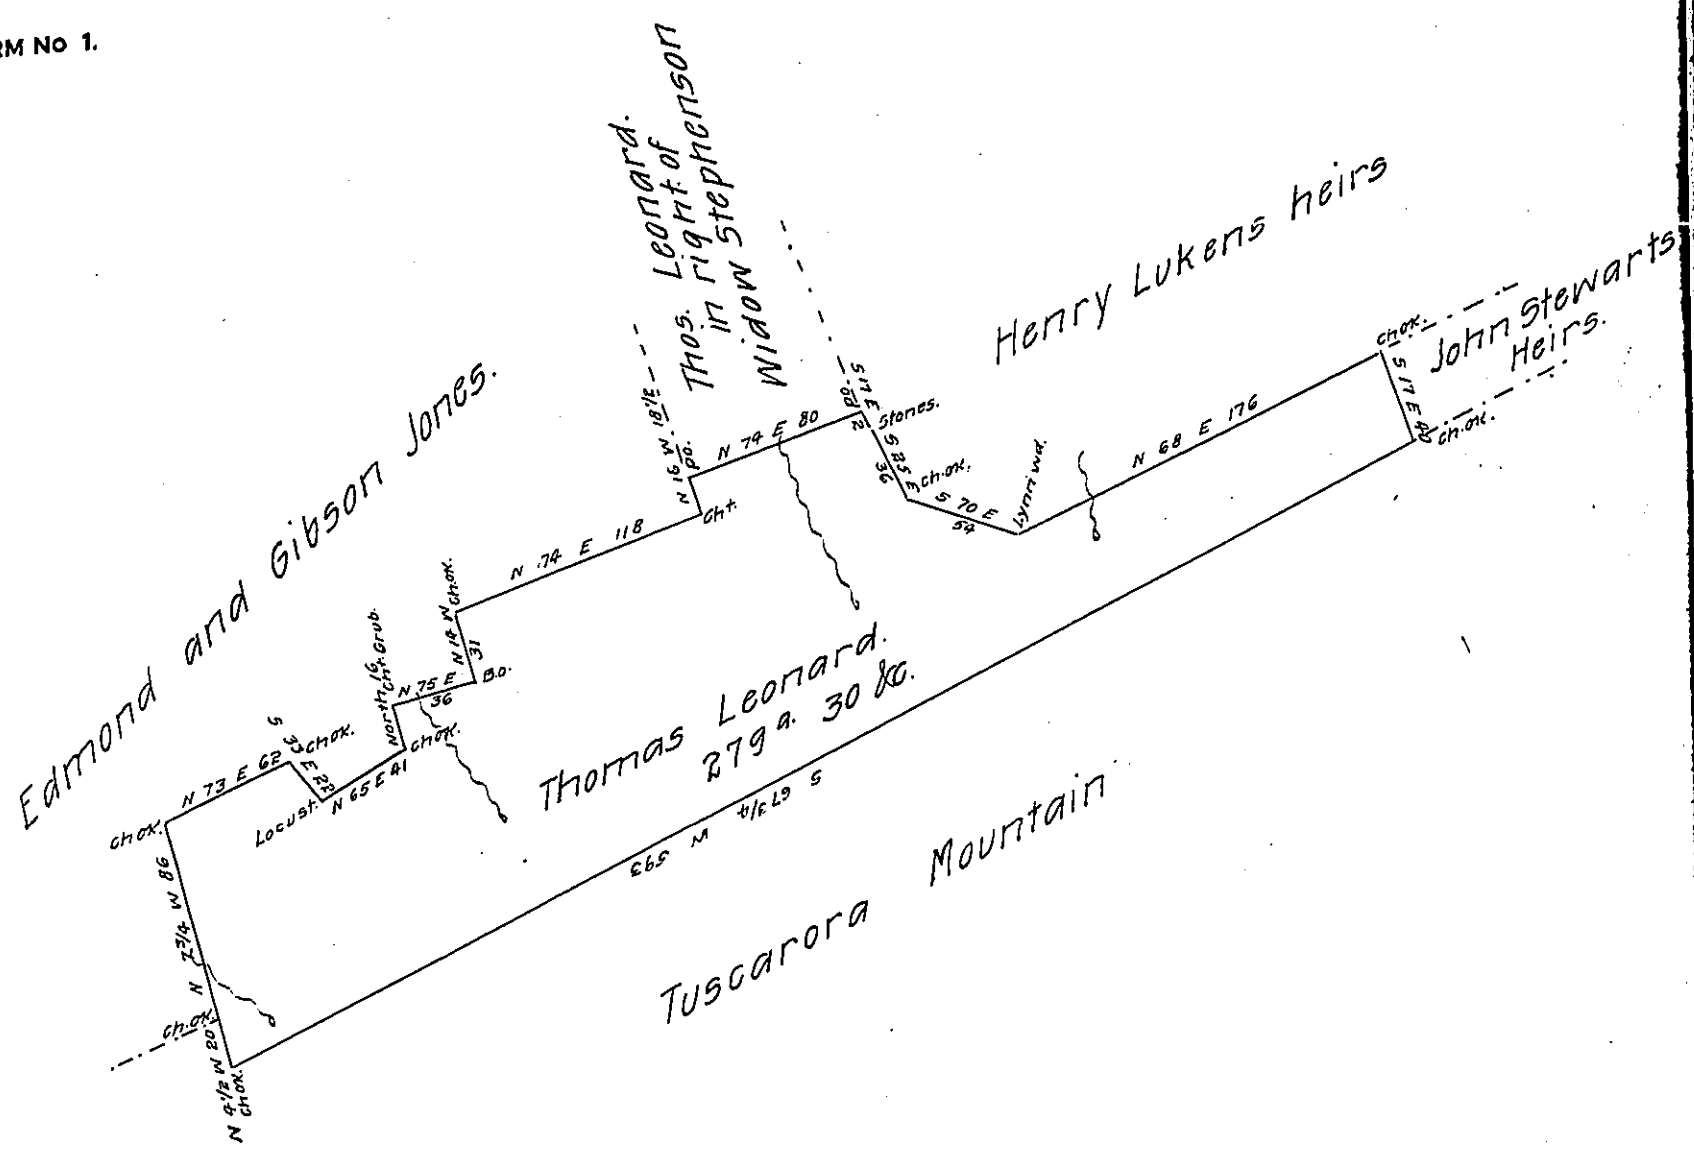

Draught of Two hundred and seventy nine acres and thirty perches of land with 6 pr. Ct. situate in Walker & Delaware (formerly Fermanagh) township Mifflin now Juniata County surveyed the 15th day of May 1839 in pursuance of a warrant to Thomas Leonard dated the 20th Decr. 1813.

pr. Wm. McAlister. D.S.

To John Taylor Esquire

Surveyor Genl. of Penna.

IN TESTIMONY that the above is a copy of the original remaining on file in the Department of Internal Affairs of Pennsylvania, made conformably to an Act of Assembly approved the 16th day of February, 1833, I have hereunto set my Hand and caused the Seal of said Department to be affixed at Harrisburg, this seventeenth day of March 1908.

Henry Houck

Secretary of Internal Affairs.