FORM No 1.

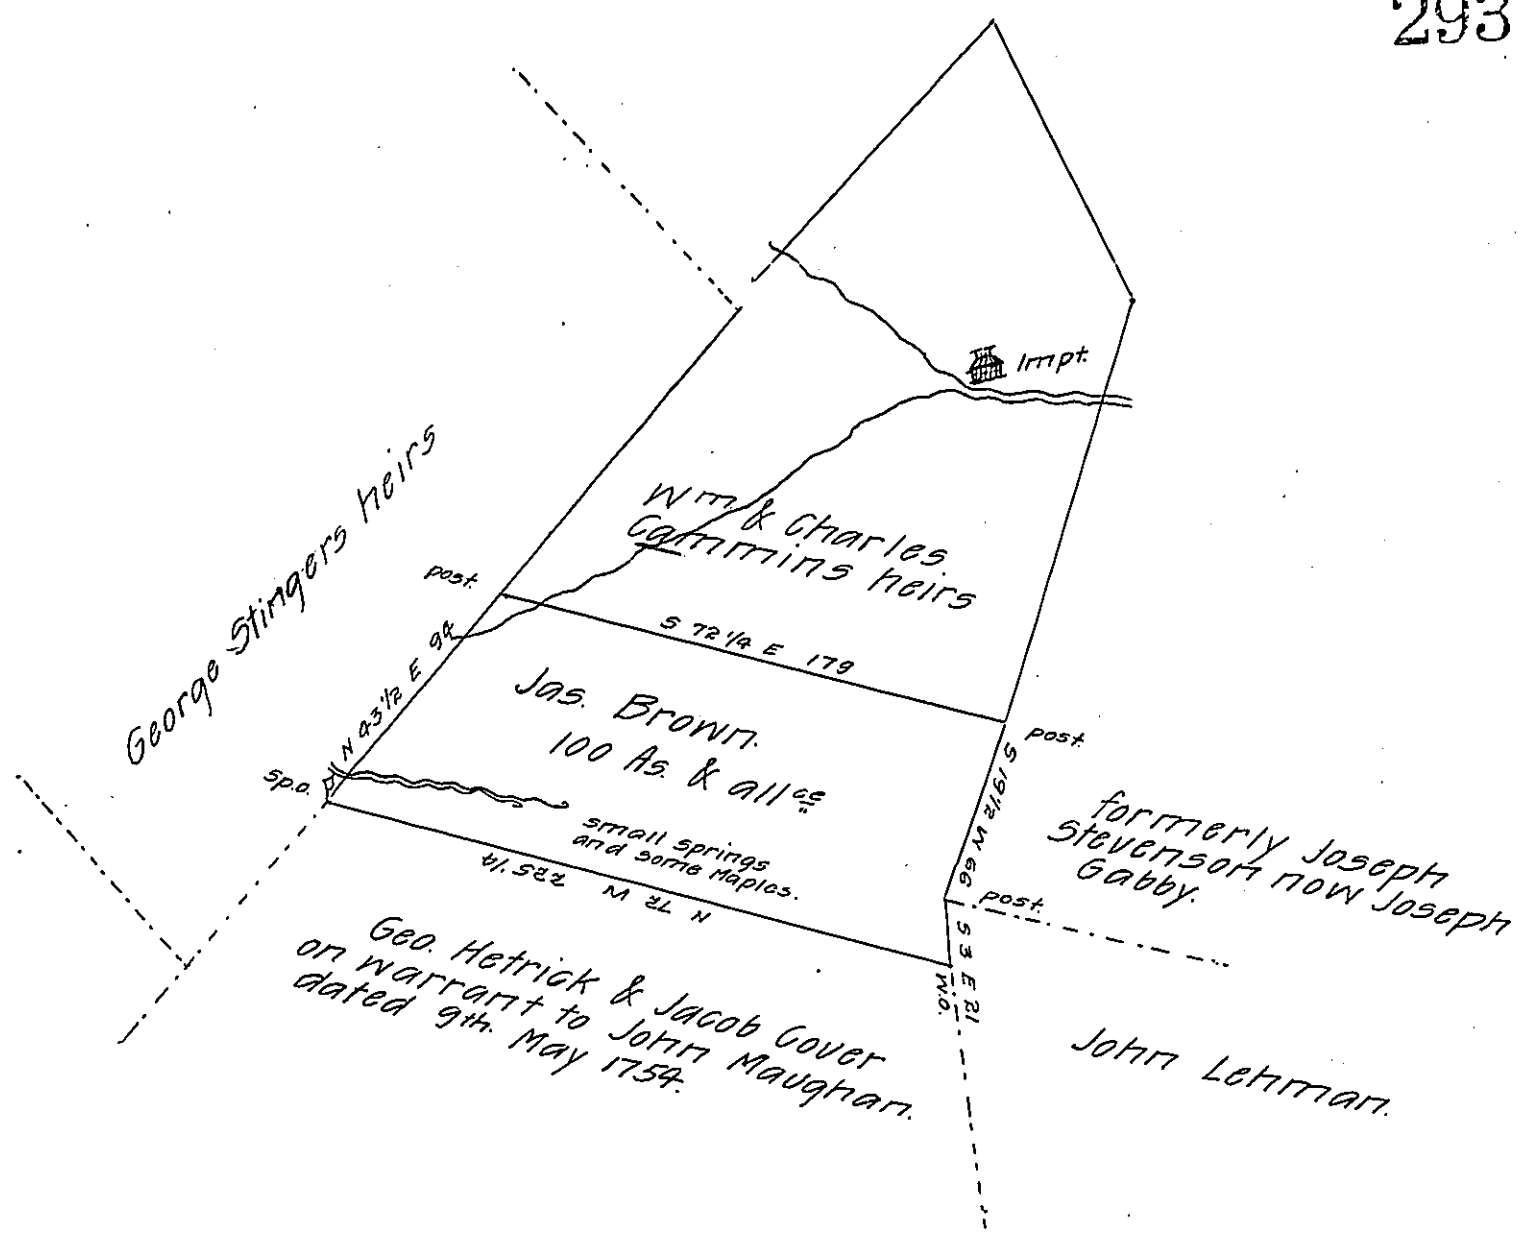

Draught of a tract of land situate in Letterkenny township in the county of Franklin containing one hundred acres & allowance Located In pursuance of a contract with the Board of Property for carrying into effect the several acts of Assembly relating to unpatented lands under proprietary rights &c. And by virtue of an order of survey dated the 31st October 1766 No. 1757. Ascertained on premises 26 September 1829.

To Jacob Spangler Esqr. Surveyor General. } Wm. S. Davis, William Hamilton } Contractors.

Report. The above described tract of land is wholely included in a larger tract of 253 As. 151 ps. Surveyd 10th November 1785 on warrant to Charles Cummins dated 17 February 1785 & held under said title. Note the blank drawn lines represent the balance of survey on Cummins warrant N.B. No evidence of Browns order being ever executed on the land. C. Cummins – patd.

Wm. S. Davis.

IN TESTIMONY that the above is a copy of the original remaining on file in the Department of Internal Affairs of Pennsylvania, made conformably to an Act of Assembly approved the 16th day of February, 1833, I have hereunto set my Hand and caused the Seal of said Department to be affixed at Harrisburg, this seventeenth day of July 1908.

Henry Houck

Secretary of Internal Affairs.