FORM No 1.

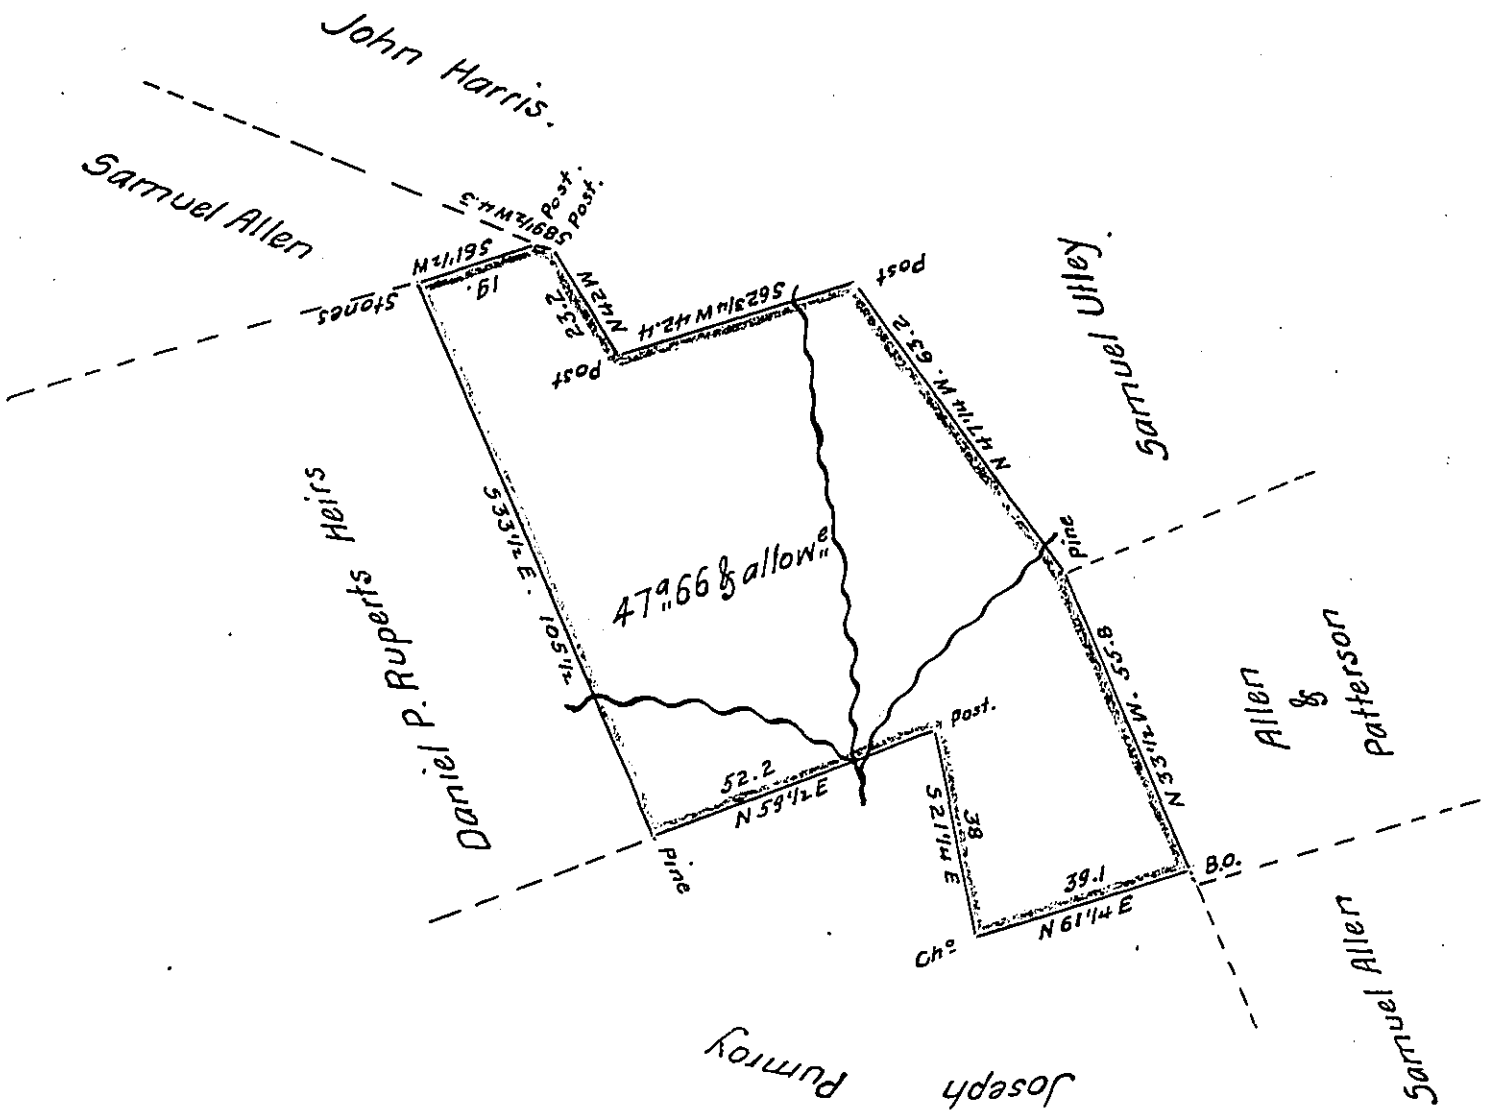

Draught of a tract of Land situate in Beale Township Juniata County Containing Forty-seven Acres and 66 perches of Land with six per Cent Surveyed Janʸ. 2ᵈ. 1854 in pursuance of a warrant granted to James W Allen dated Decʳ 20ᵗʰ 1853 for 47½ acres.

To J. Porter Brawley Esqʳ
Surveyor General
Harrisburg Pa.

Pʳ G.W. Jacobs D.S.

Note. There is 15 or 20 acres of the above land cleared I know not how long

G. W. J. D.S.

IN TESTIMONY that the above is a copy of the original remaining on file in the Department of Internal Affairs of Pennsylvania, made conformably to an Act of Assembly approved the 16th day of February, 1833, I have hereunto set my Hand and caused the Seal of said Department to be affixed at Harrisburg, this twenty-seventh day of April 1908

Henry Houck

Secretary of Internal Affairs.