See pg 250 & C-29-58

FORM NO 1.

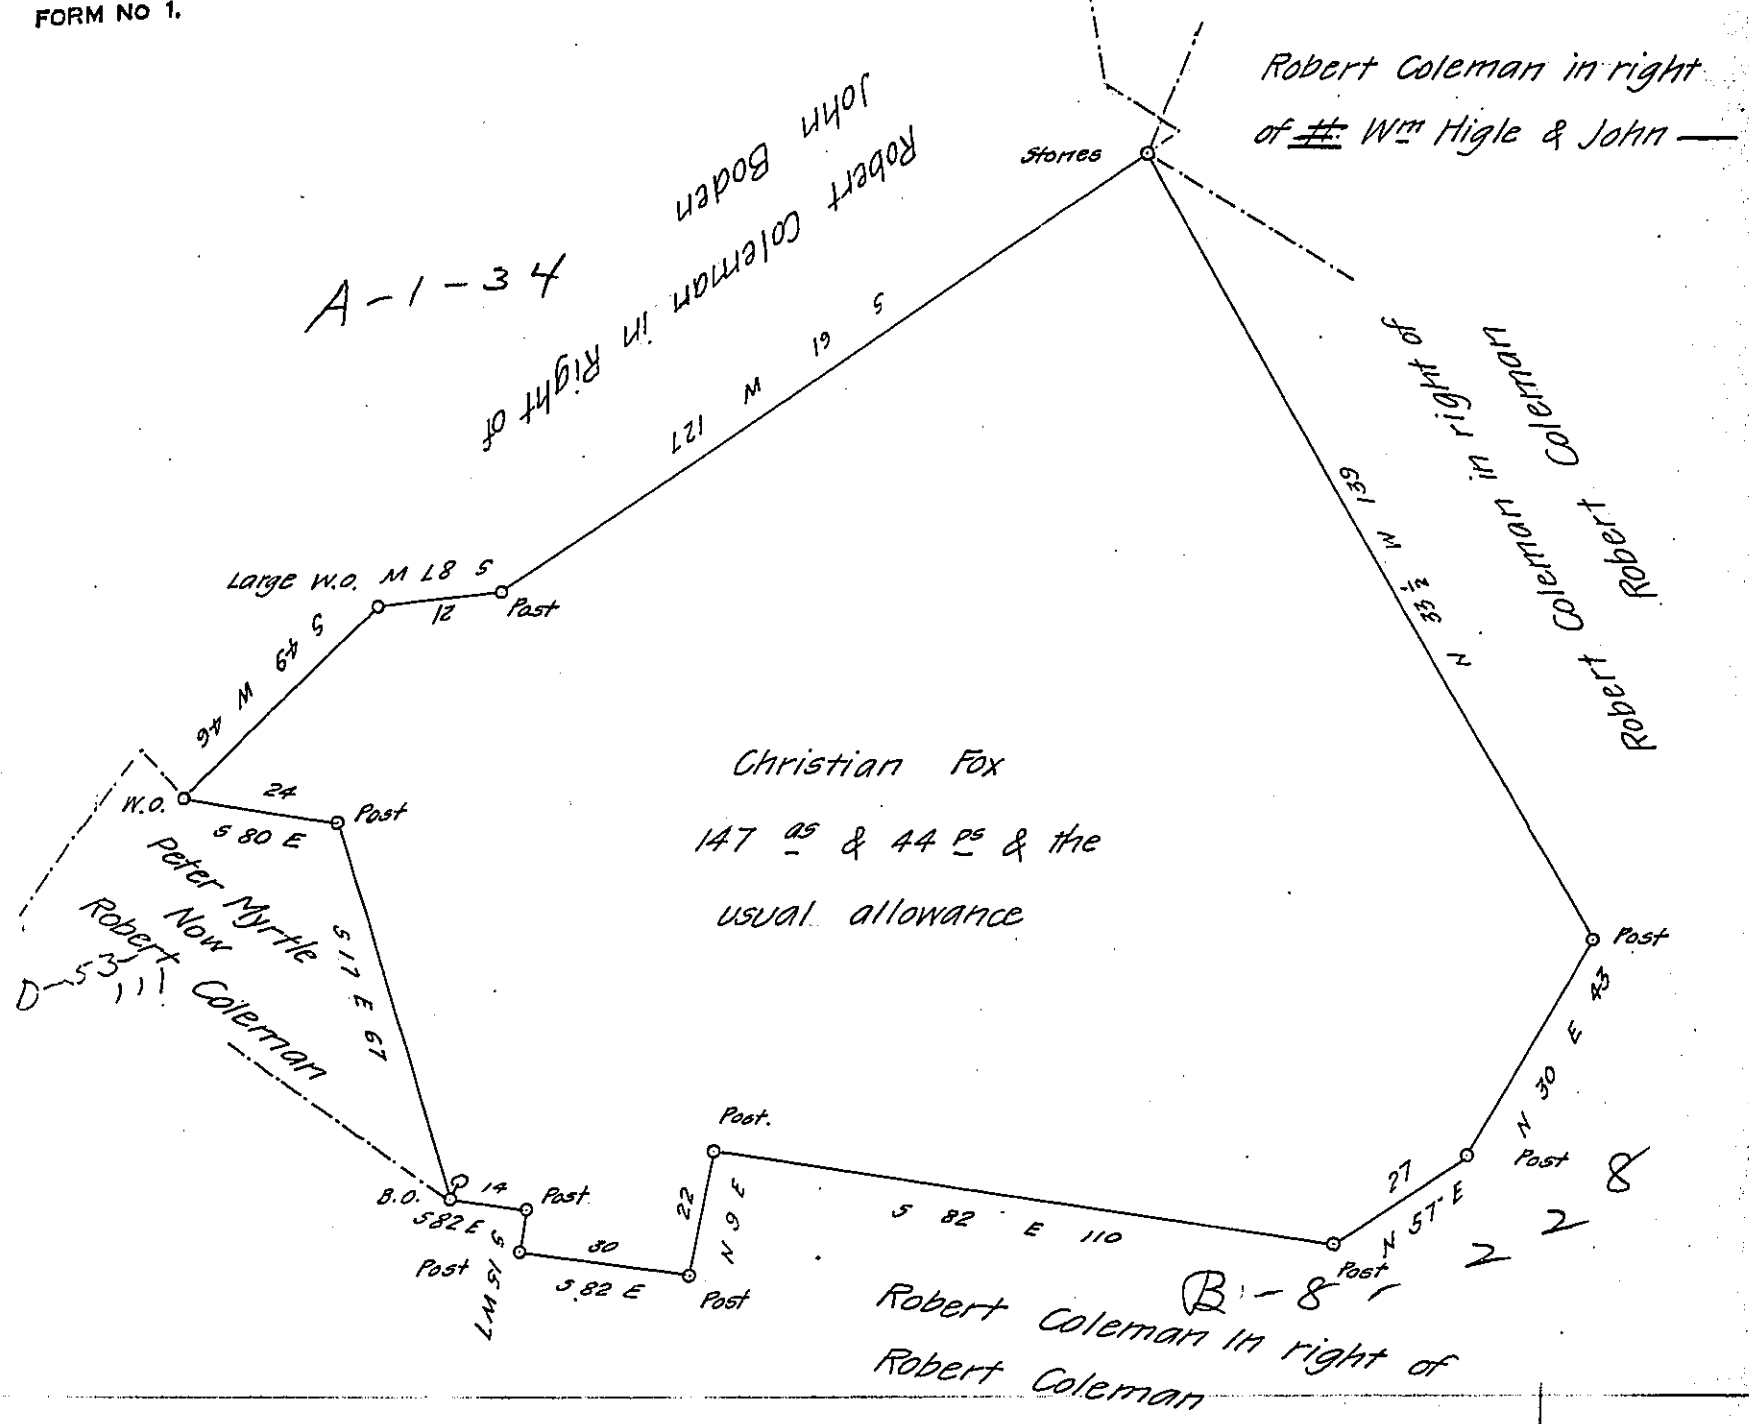

A draught of a tract of land situate in Elizabeth Township in the County of Lancaster Containing One hundred and forty seven acres and forty four perches and the usual Allowance of Six P. Cent for Roads. Surveyed (in pursuance of an Application No 3615 dated the 11th day of October 1768 granted to Christian Fox) for Robert Coleman Esqr the 3d May 1819

Pr.

Jacob Hibshman D.S.

I approve of the above survey to be accepted in the Surveyor Generals Office December 1st 1823

To Samuel Cochran Esqr. Surveyor General

Henry Carpenter D.S.

IN TESTIMONY that the above is a copy of the original remaining on file in the Department of Internal Affairs of Pennsylvania, made conformably to an Act of Assembly approved the 16th day of February, 1833, I have hereunto set my Hand and caused the Seal of said Department to be affixed at Harrisburg, this fourth *day of* June *1908*

Henry House

Secretary of Internal Affairs.