FORM No 1.

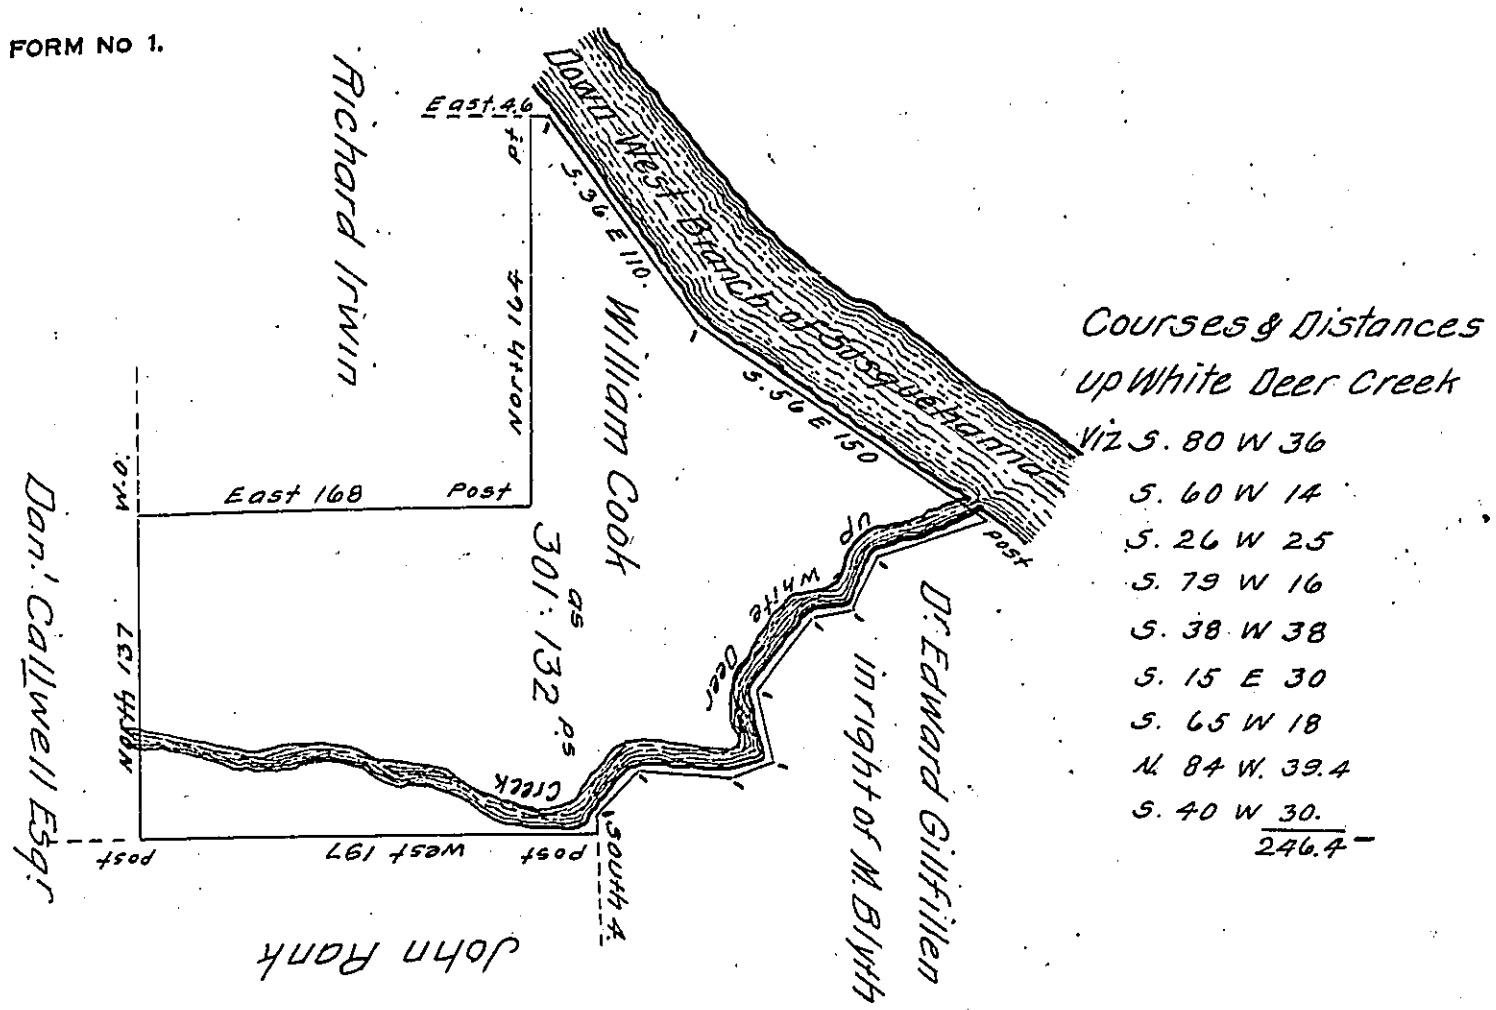


Situate in White Deer township Union County. Surveyed the 1st day of August 1832 by Virtue of an Order granted to William Cook dated the 3d day of April 1769. No 817. Containing three Hundred and one Acres & one hundred & thirty two perches with the Usual Allowance &c.

Note. The Same tract of land was Surveyed the – day of – 1769 for Charles Iredell in pursuance of his order dated the 3d day of April 1769 No 594. And now owned & Occupied by Dan.l Caldwell Esq.r in right of the said Charles Iredell.

To Jacob Spangler Esq.r
Surveyor General Penn

Dr. Jno Hayes
Contr

IN TESTIMONY that the above is a copy of the original remaining on file in the Department of Internal Affairs of Pennsylvania, made conformably to an Act of Assembly approved the 16th day of February, 1833, I have hereunto set my Hand and caused the Seal of said Department to be affixed at Harrisburg, this nineteenth day of October 1908.

Secretary of Internal Affairs.