FORM No. 1.

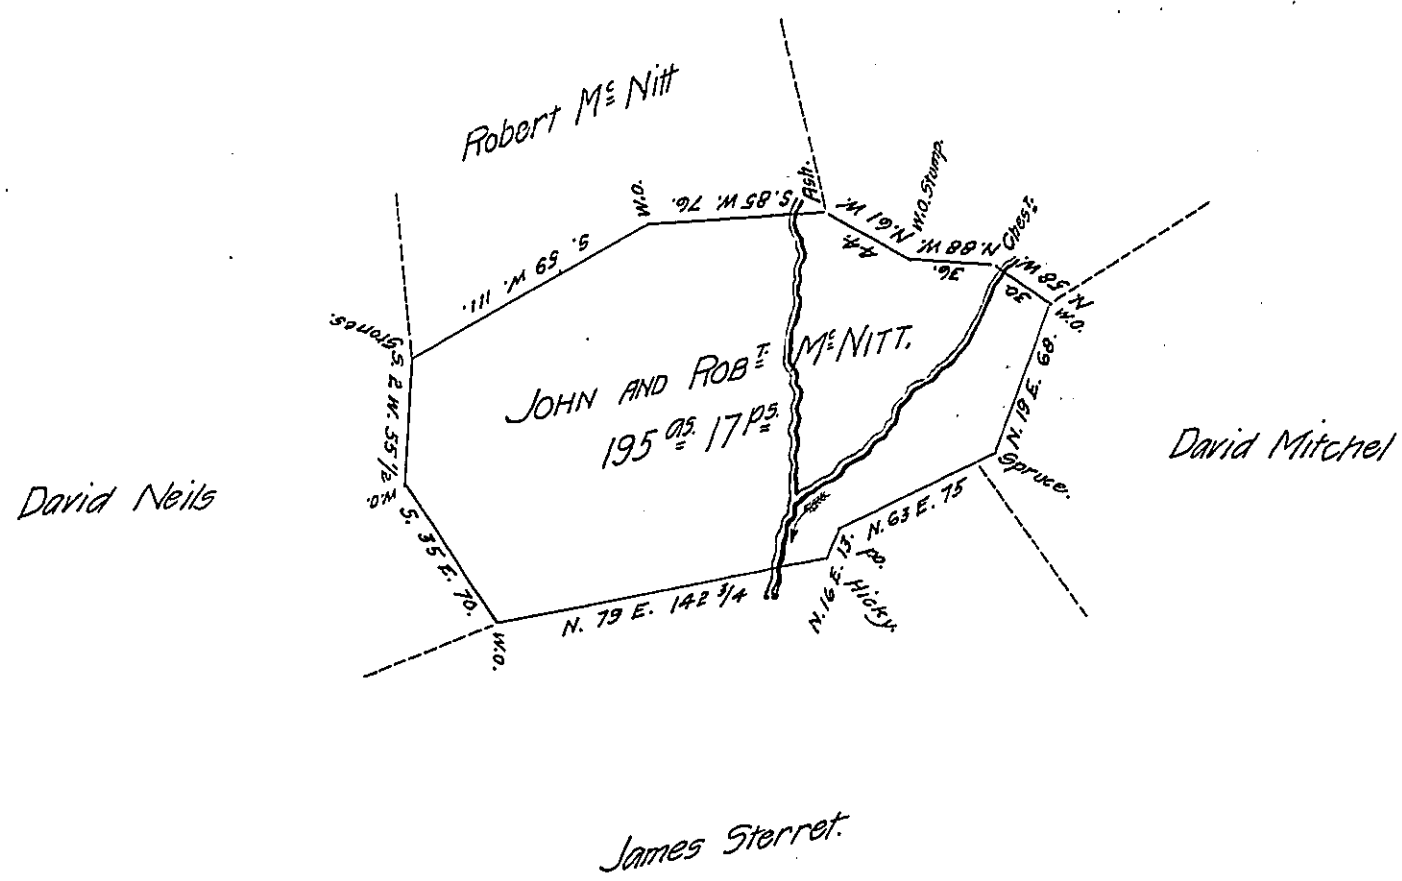

Draught of one hundred and ninety five acres and seventeen perches, with 6 per cent. Situate in Armagh township, Mifflin County, Surveyd May 3d 1828. In pursuance of an order No. 4251, to John & Robert McNitt for 250 acres dated 28th July, 1767.

Examined & found correct.

To Gabriel Hiester, Esq.
Surveyor Genl of Pennd.

J. Mathers, D.S.

Present owner & occupier Alexander B. McNitt

J.M.

IN TESTIMONY that the above is a copy of the original remaining on file in the Department of Internal Affairs of Pennsylvania, made conformably to an Act of Assembly approved the 16th day of February, 1833, I have hereunto set my Hand and caused the Seal of said Department to be affixed at Harrisburg, this fourteenth *day of* January *1909*

Henry Hoverd

Secretary of Internal Affairs.