FORM NO 1.

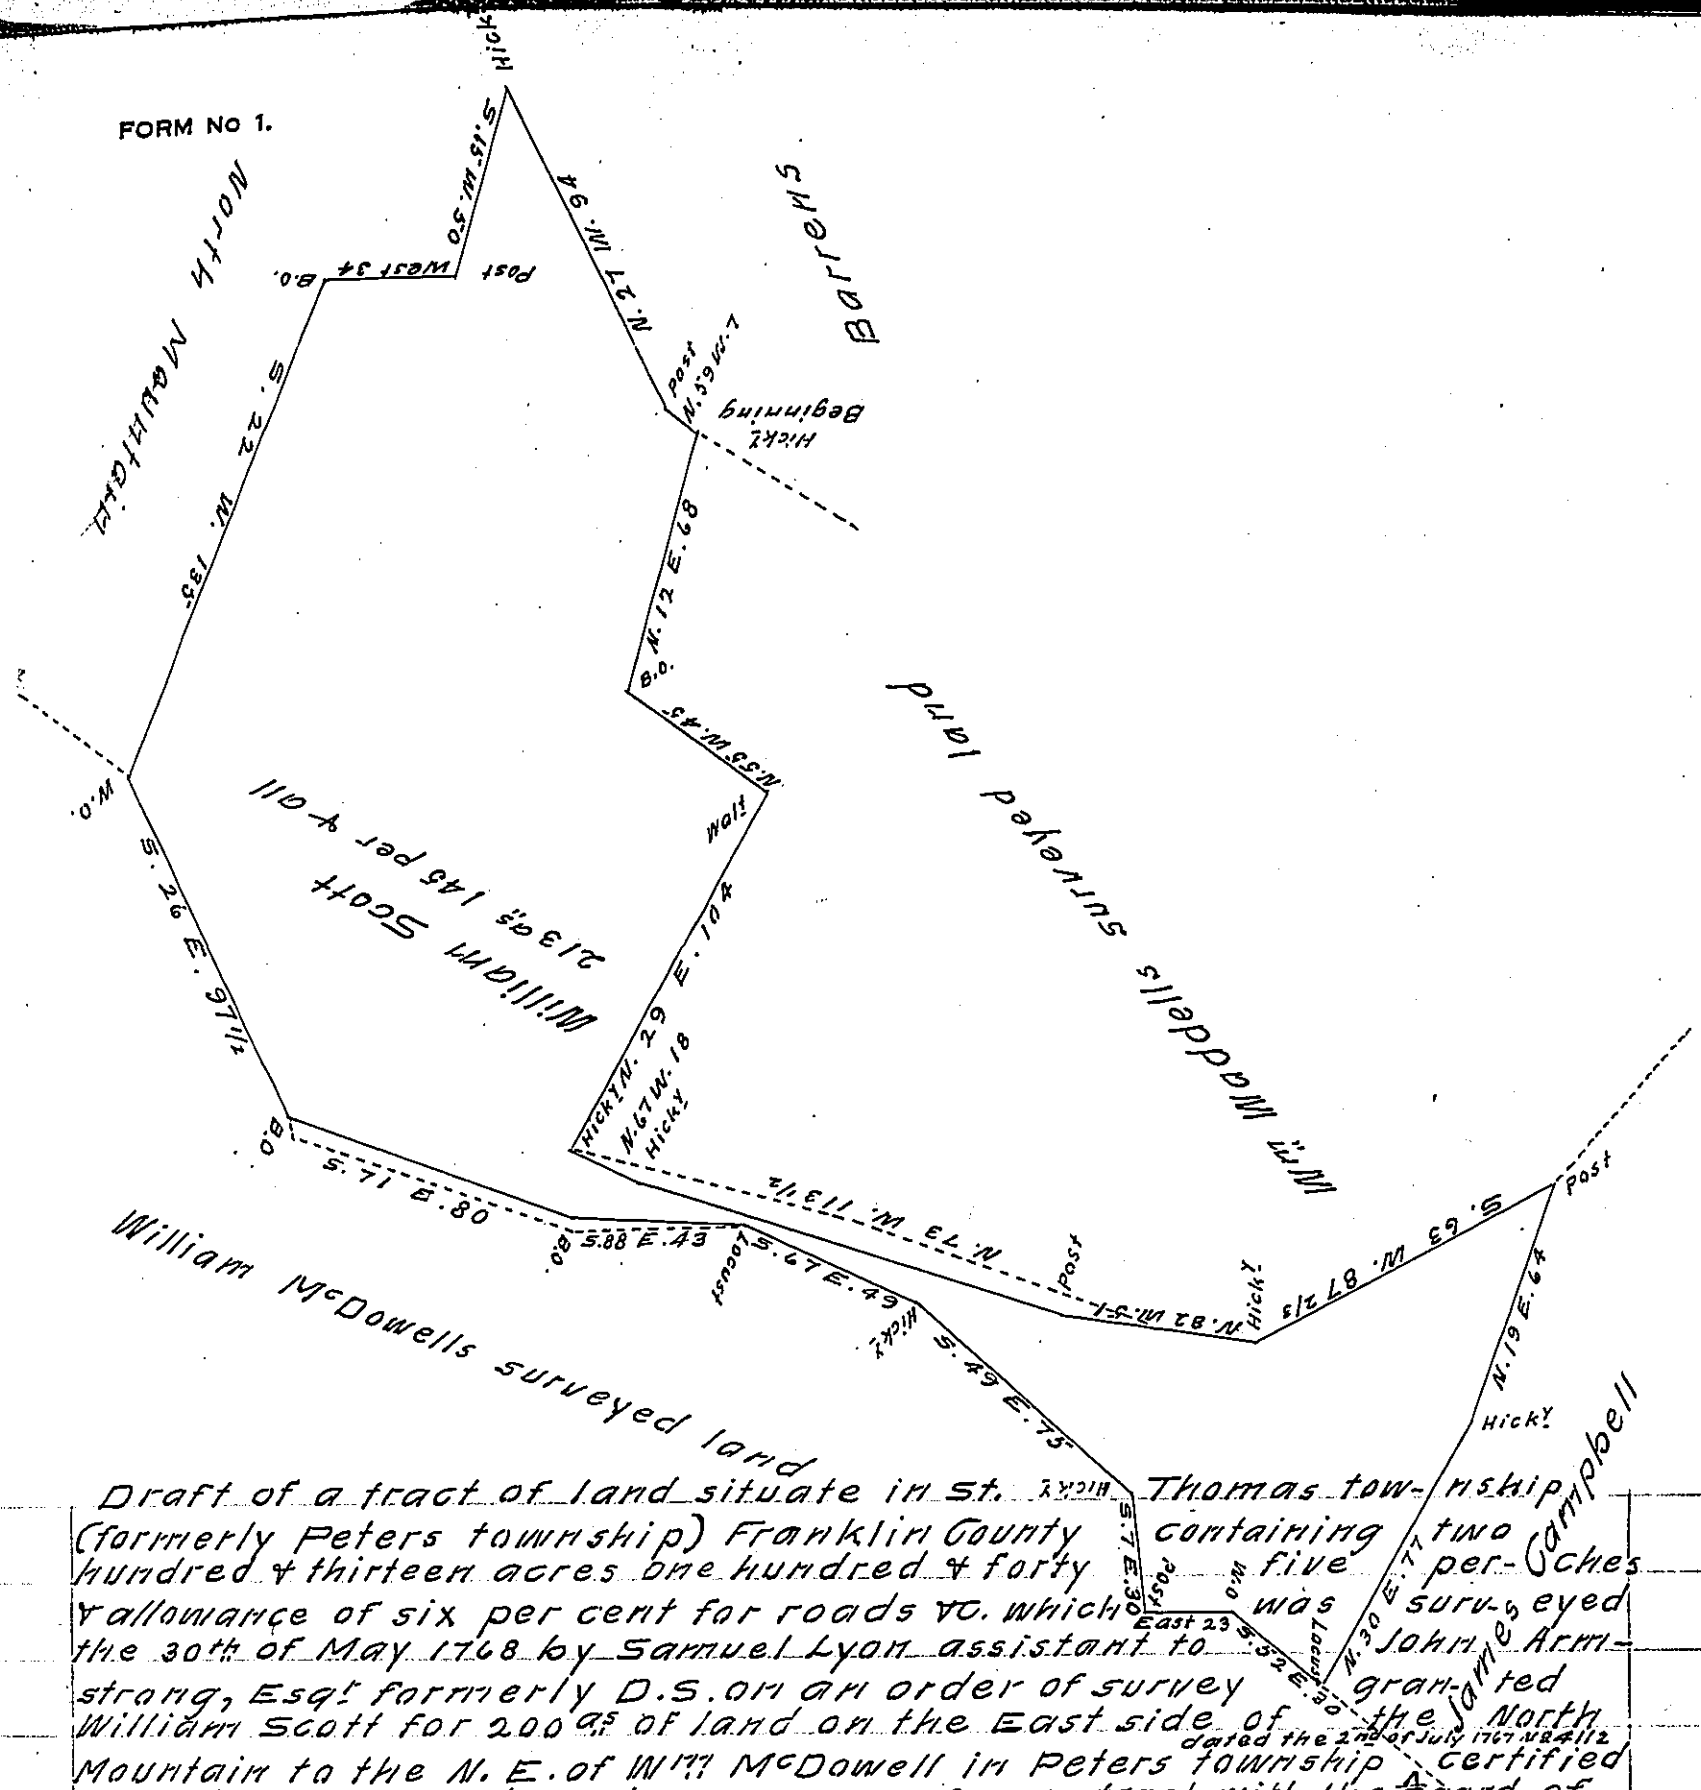

Draft of a tract of land situate in St. Thomas township (formerly Peters township) Franklin County containing five hundred & thirteen acres one hundred & forty & allowance of six per cent for roads &c. which was surveyed the 30th of May 1768 by Samuel Lyon assistant to James Armstrong, Esqr formerly D.S. on an order of survey granted the 2nd of July 1767 to William Scott for 200 as of land on the East side of the North Mountain to the N. E. of Wm McDowell in Peters township certified the 10th day of April 1830 in pursuance of a contract with the Board of property for carrying into effect the several Acts of Assembly relating to Proprietary rights &c.

William Hamilton } Contractors
Wm S. Davis }

To Gabl Hiester, Esqr Surr Genl

Note. The land above described is included in a larger survey containing 220 as 59 per & all which was surveyed in pursuance of a warrant granted David Casner for 213 as dated the 30th of August 1786 under which warrant & survey the present owners claim. Thomas McDowell owner & occupier of part, Wm McDowell owner & occupier of part David Wilson owner of part Emmian Elliott occupier St. Thomas township.

D. Casner - Patd

IN TESTIMONY that the above is a copy of the original remaining on file in the Department of Internal Affairs of Pennsylvania, made conformably to an Act of Assembly approved the 16th day of February, 1833, I have hereunto set my Hand and caused the Seal of said Department to be affixed at Harrisburg, this fourteenth *day of* January *1909*

Henry Houck

Secretary of Internal Affairs.