FORM No 1.

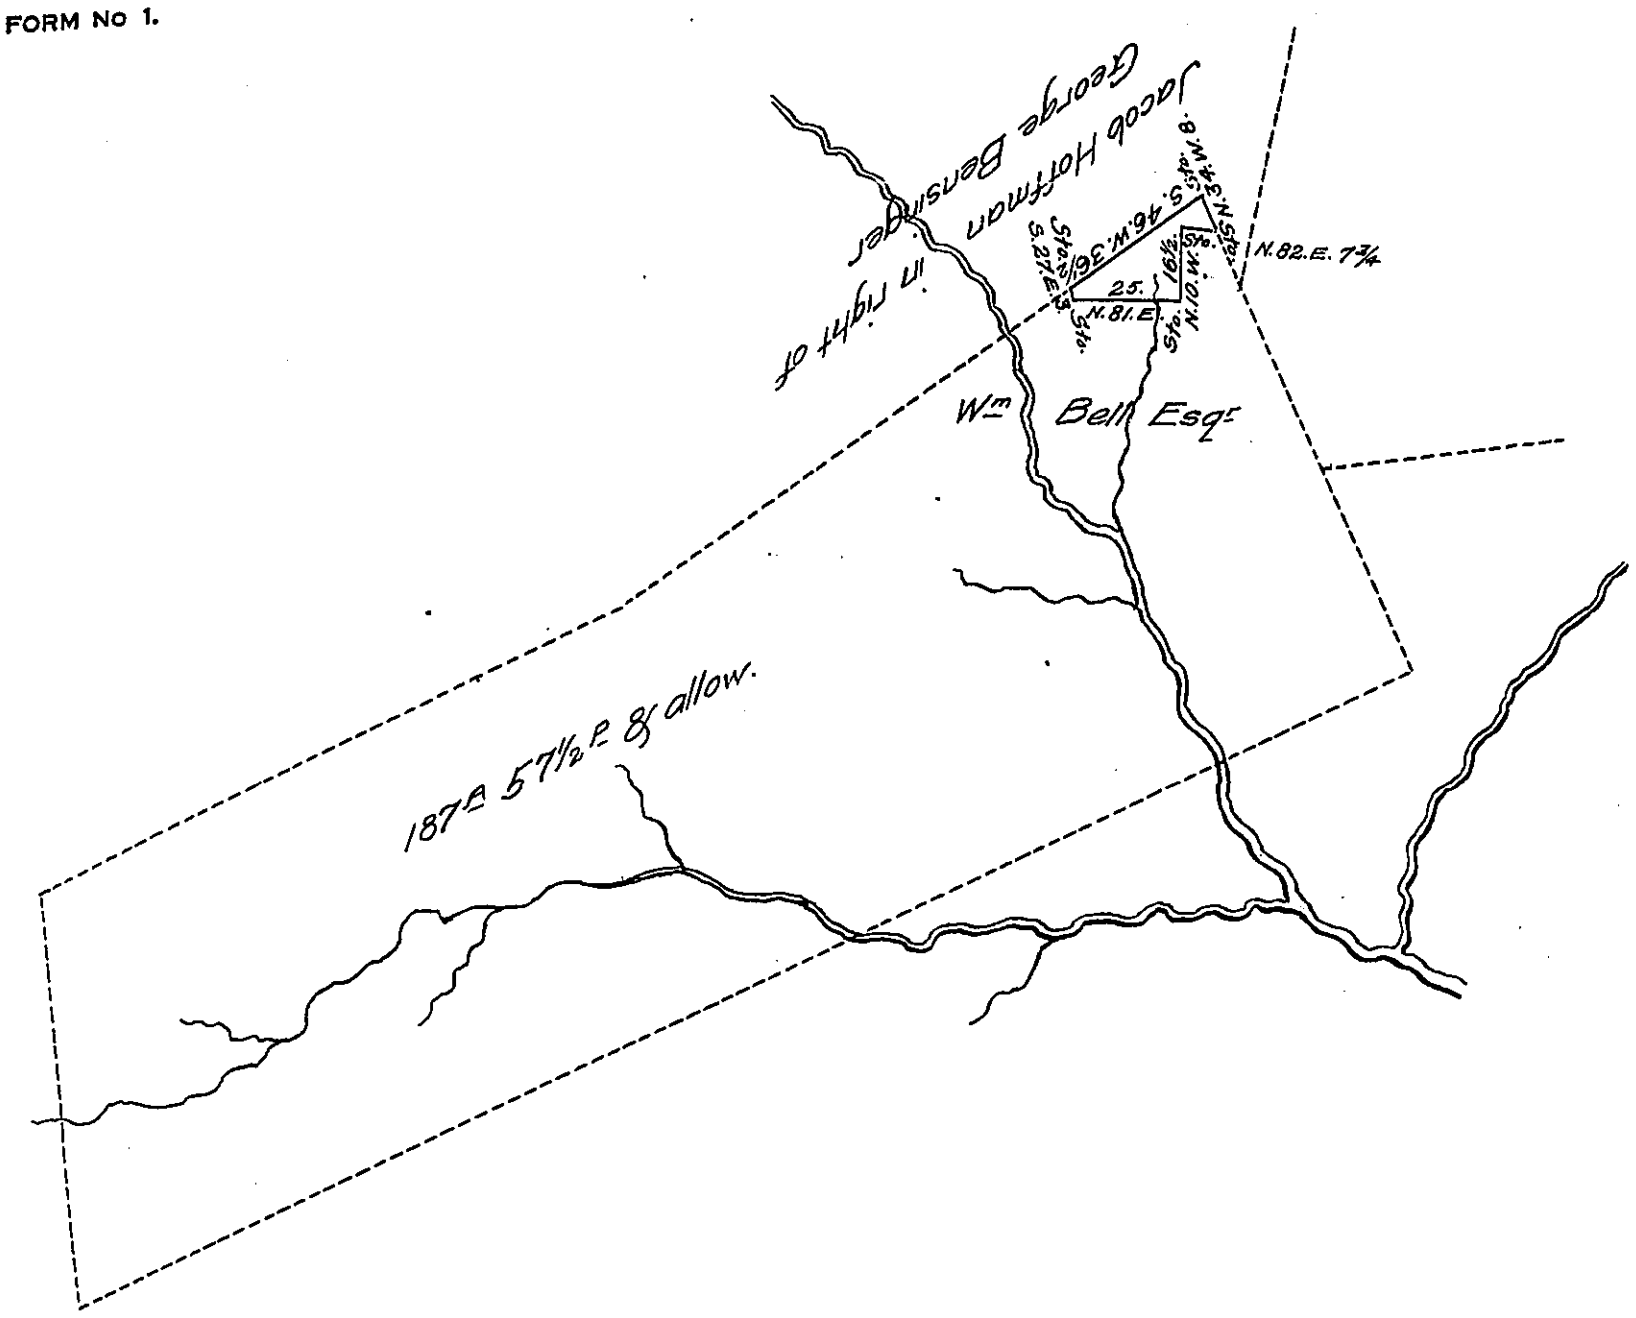


Situate in Brunsweig Township, Schuylkill County, Containing 2A & allowance of six per Cent for Roads &c part of 187A 57½P & allow. which was surveyed to Jacob Winger by a Warrant granted to him dated the 4th day of March A.D. 1750. Now surveyed for Jacob Hoffman April 9th A.D. 1823. By

Jn. Dreher D.S.

To Samuel Cochran Eq.
Surveyor Genl of Pensya

*IN TESTIMONY that the above is a copy of the original remaining on file in the Department of Internal Affairs of Pennsylvania, made conformably to an Act of Assembly approved the 16th day of February, 1833, I have hereunto set my Hand and caused the Seal of said Department to be affixed at Harrisburg, this* seventh *day of* October *1908.*

Henry Houck

*Secretary of Internal Affairs.*