FORM No 1.

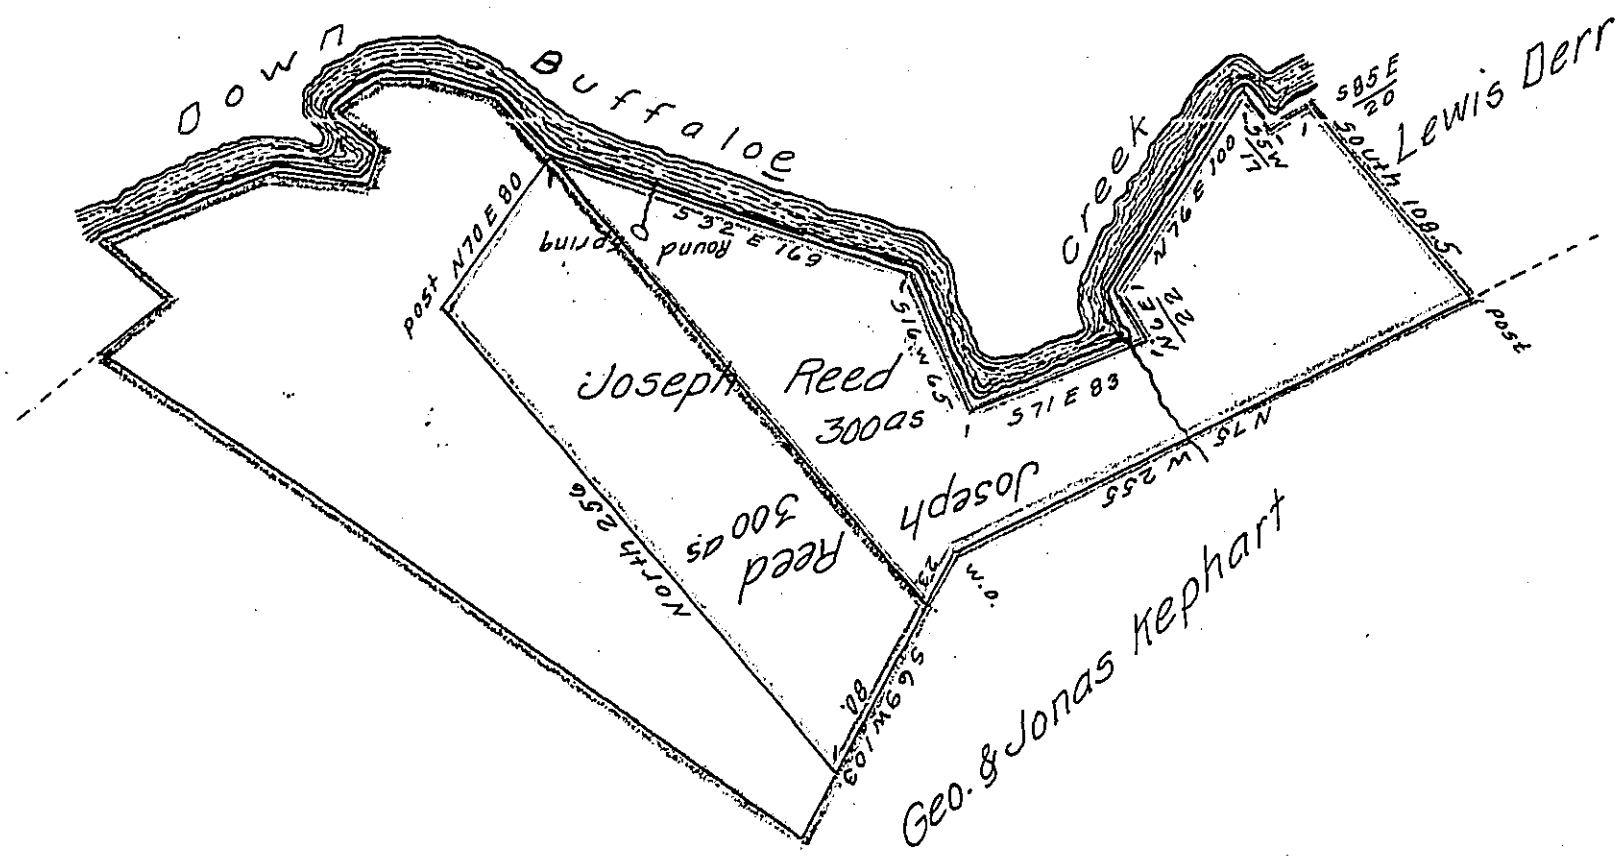

Situate on the South Side of Buffaloe Creek about two Miles from the Mouth including the Big Round Spring in Buffaloe township Union County. Surveyed 26th day of June 1838 by Virtue of an Order Granted to Joseph Reed. Dated 3d April 1769. No 2683. Containing three Hundred Acres with the Usual allowance & is represented by the Green lines.

Note. The Same land interferes & is included in two Surveys. one in the name of Michael Green which was Surveyed the 12th August 1769 Order Dated 3d April 1769. No 1462 & is represented by the Red lines. the other in the Name of Thos Forster. Date of Order the Same & Surveyed 12th August 1769 No 675 & is represented by the Blue lines & is now Owned by Jonas Kephart & others in right of the said Green & Forster.

To John Taylor Esqr
Surveyor General Penn.

Jno Hayes—

IN TESTIMONY that the above is a copy of the original remaining on file in the Department of Internal Affairs of Pennsylvania, made conformably to an Act of Assembly approved the 16th day of February, 1833, I have hereunto set my Hand and caused the Seal of said Department to be affixed at Harrisburg, this eighteenth day of February 1909.

Henry Houck

Secretary of Internal Affairs.