FORM NO 1.

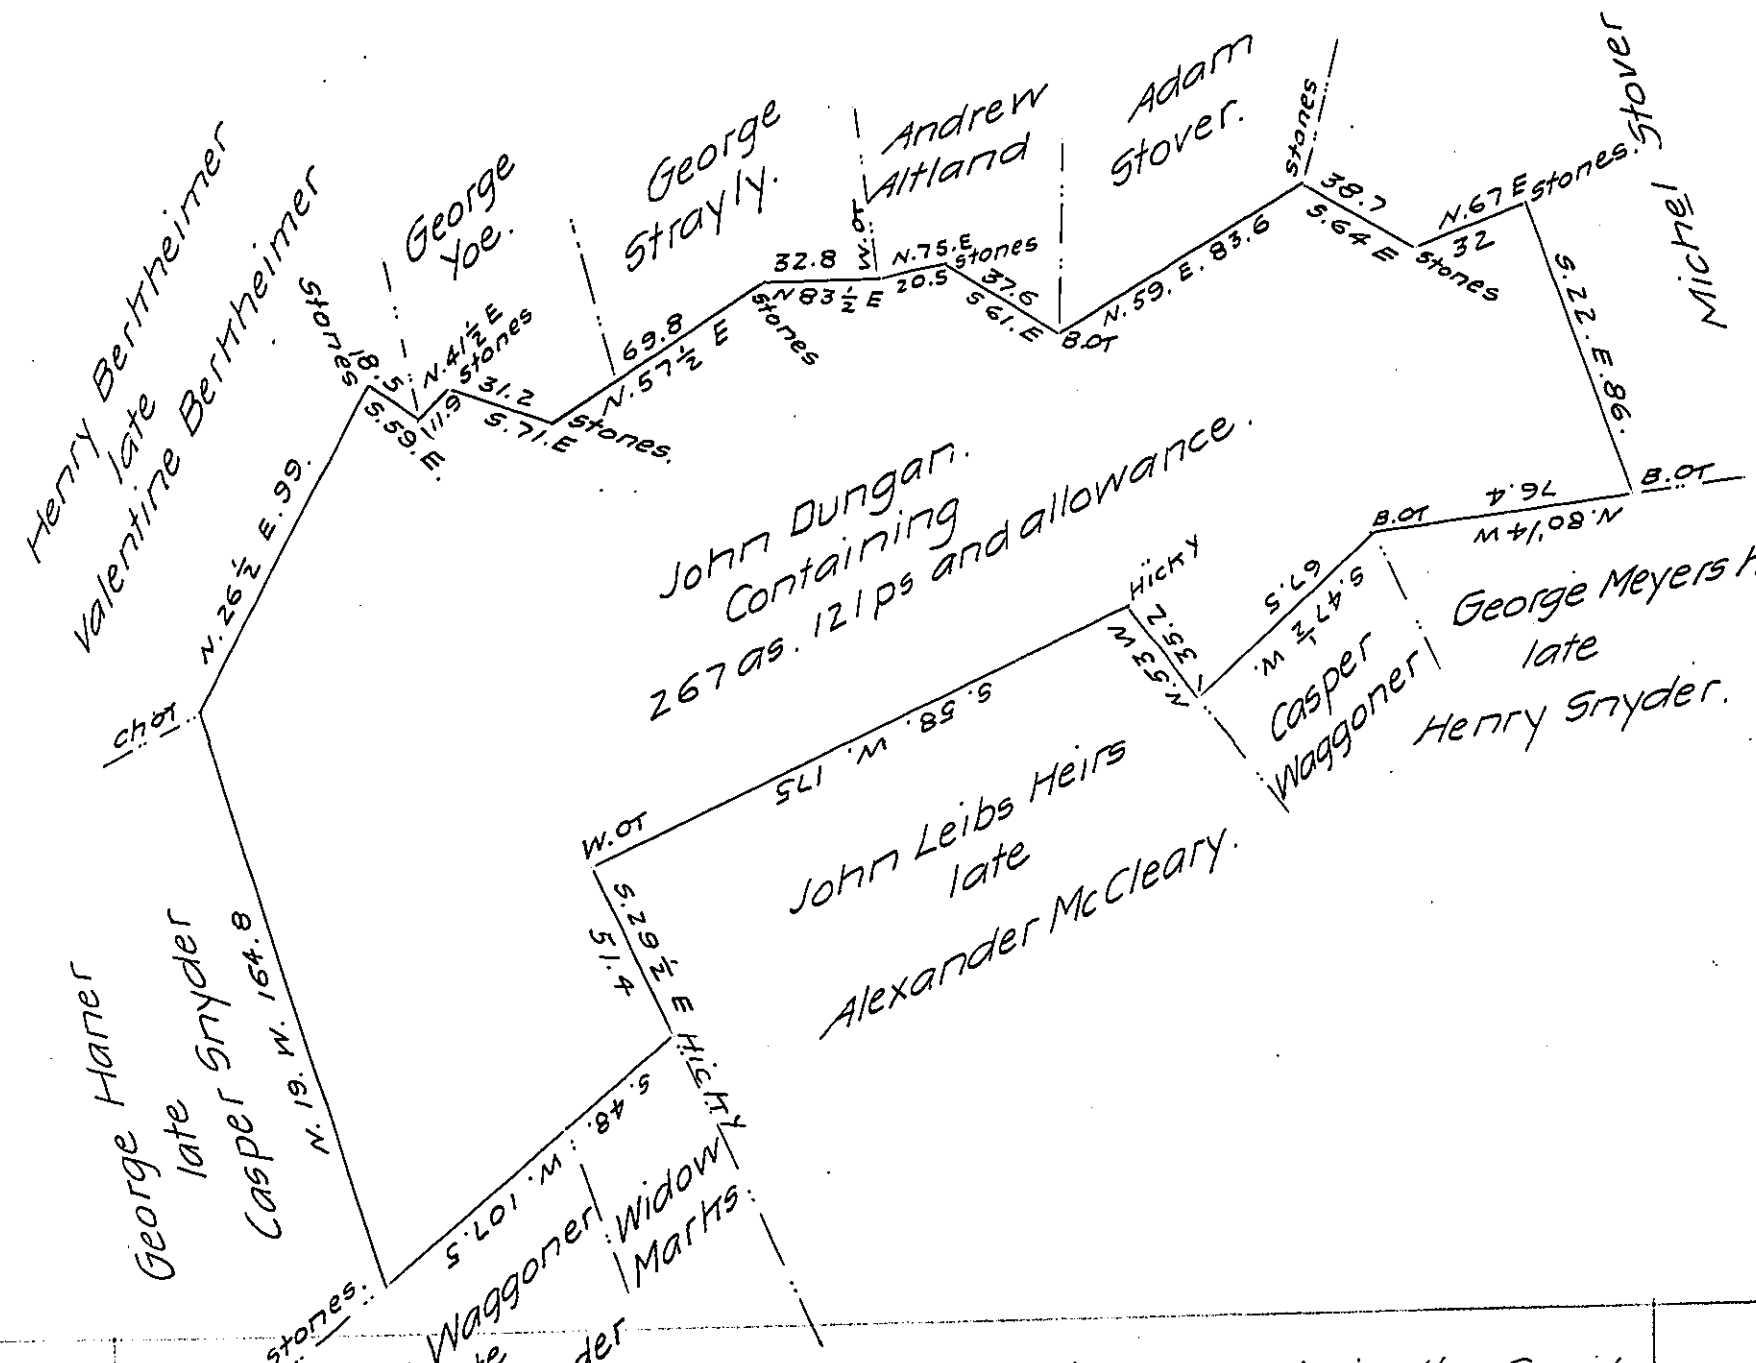

Situate in Paradise township in the County of York, containing as above set forth, 267a & 121 perches & the usual allowance &c. Located on the 9" of September 1831, in pursuance of John Dungans Application No. 5159 for 200 as. dated 31" August 1768 and in pursuance of the Contract entered into with the Board of Property. Report. The above land was surveyed the 12 day of August 1809 in pursuance of a warrant for 100a. granted to John, Jacob, & Frederick Brenner dated the 5 of April, 1788, and is now owned and occupied by Wm. Swobeland, Peter Wagner, Widow Hnatzer, John Swartz, Peter Batter, Michel Shelly & Henry Appleman

Dan! Small. ——

To the Board of Property — Brenner Patented.

IN TESTIMONY that the above is a copy of the original remaining on file in the Department of Internal Affairs of Pennsylvania, made conformably to an Act of Assembly approved the 16th day of February, 1833, I have hereunto set my Hand and caused the Seal of said Department to be affixed at Harrisburg, this twenty-ninth day of July 1903

Henry Houck

Secretary of Internal Affairs.