FORM NO 1.

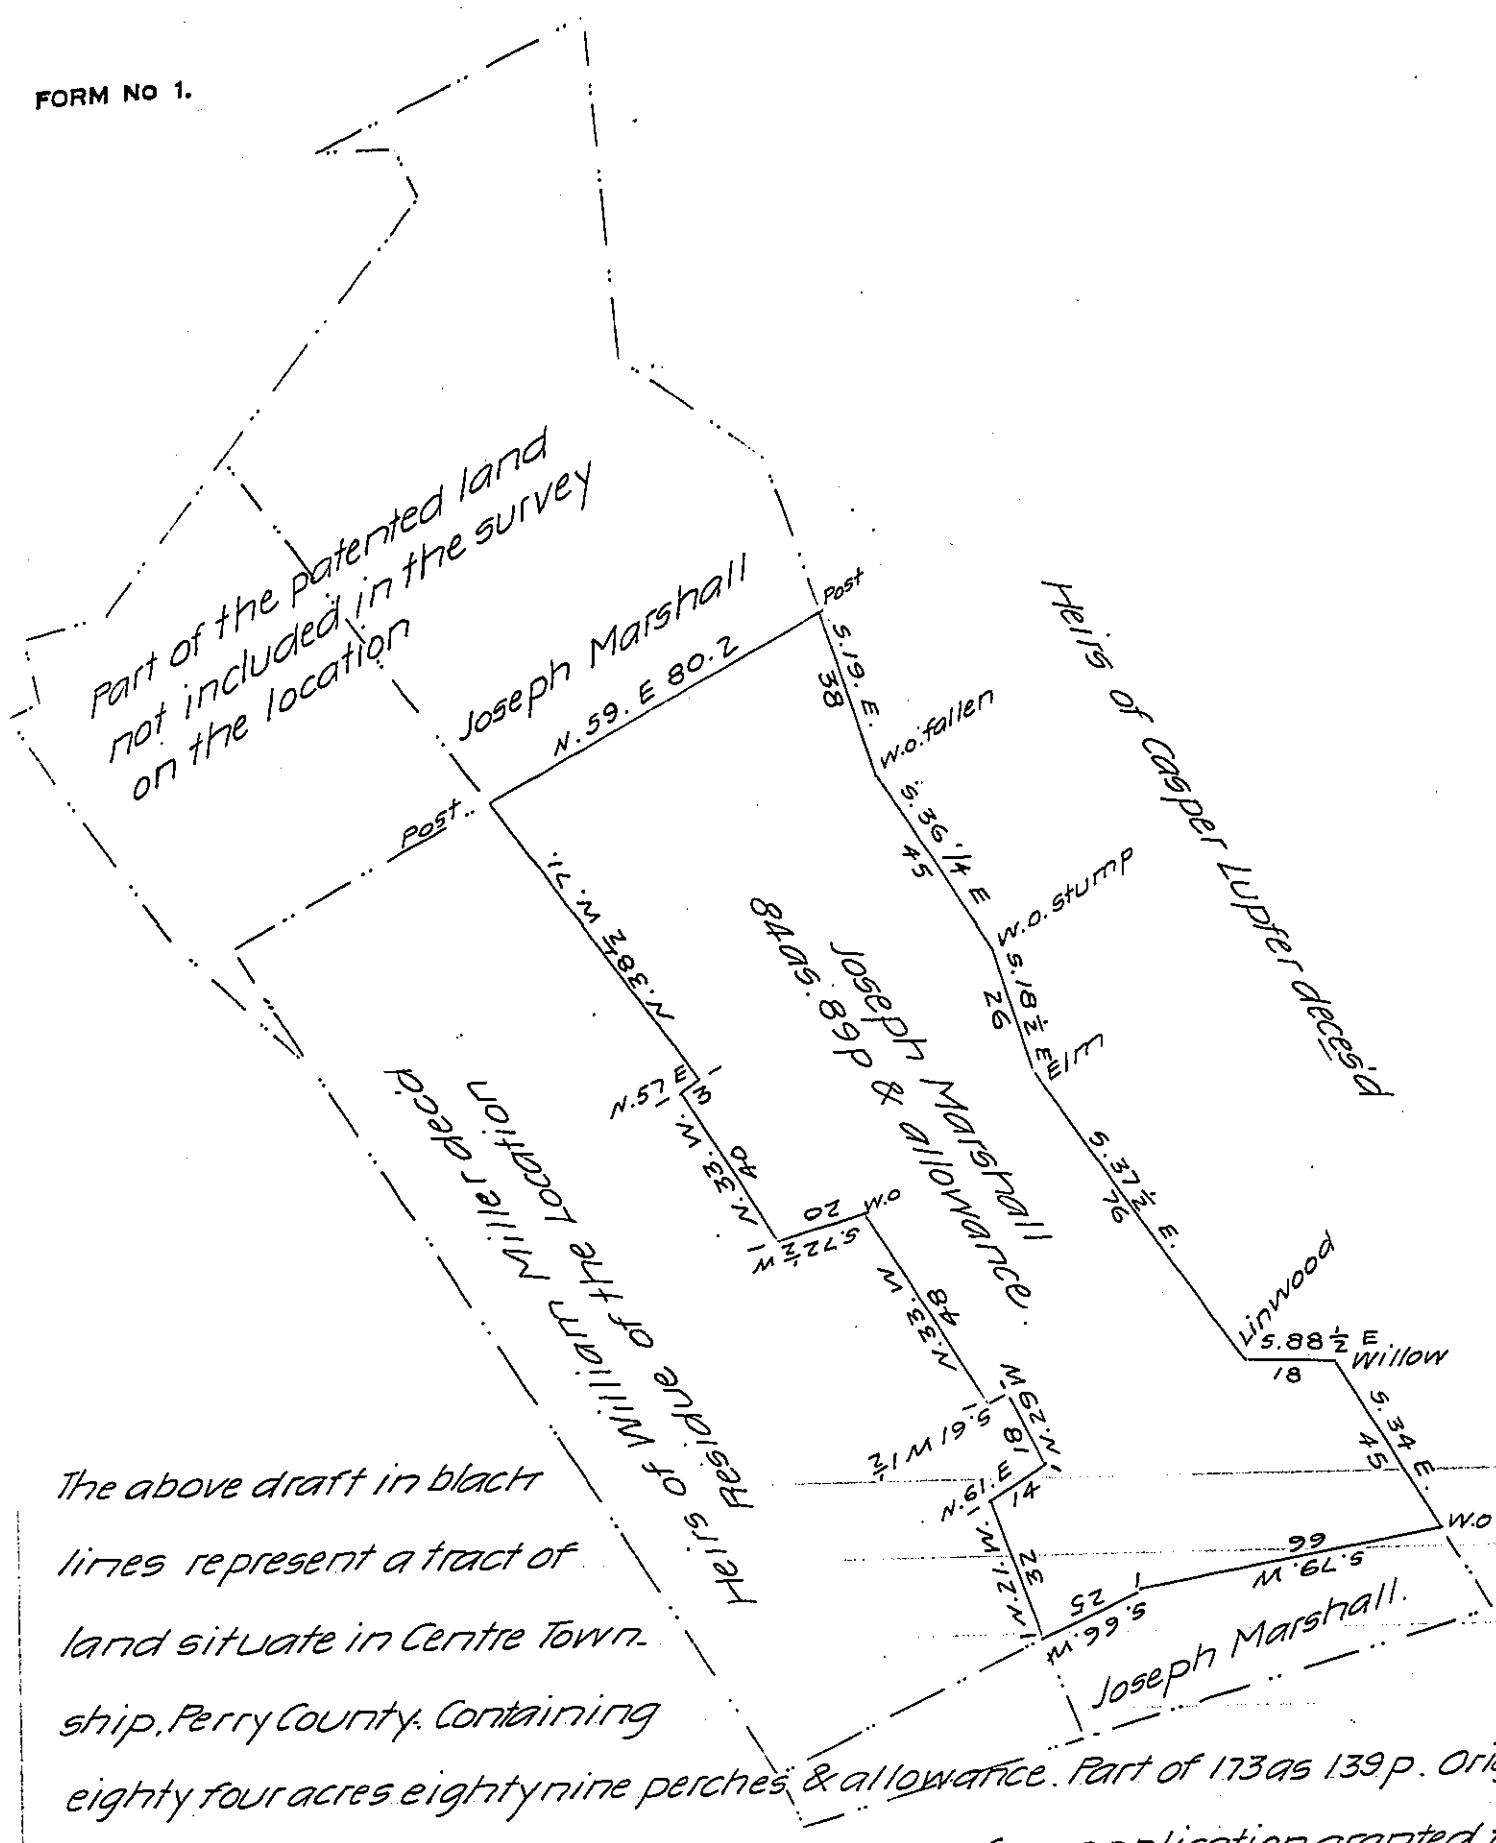

The above draft in black lines represent a tract of land situate in Centre Township. Perry County. Containing eighty four acres eighty nine perches & allowance. Part of 173as 139p. Originally surveyed October 10th, 1769. In pursuance of an application granted to Joseph Marshall dated May 25th, 1769, No.5490 and resurveyed January 8th, 1831, and returned to the Land office. Which tract is included in a survey made on a warrant granted to Michael Marshall and Joseph Marshall dated January 8th, 1787, Containing 263as 30p & allowance. On which a patent has been granted by the Commonwealth of Pennsylvania to the said Michael & Joseph Marshall and now March 7th, 1849 Surveyed the above part in black lines for Joseph Marshall the owner to ascertain the balance of purchase money due to the Commonwealth. If any

Pr. Wm. Wilson D.S.

John Laporte Esq, Surveyor General of Pa.

IN TESTIMONY that the above is a copy of the original remaining on file in the Department of Internal Affairs of Pennsylvania, made conformably to an Act of Assembly approved the 16th day of February, 1833, I have hereunto set my Hand and caused the Seal of said Department to be affixed at Harrisburg, this sixteenth day of September 1908

Henry Houck

Secretary of Internal Affairs.