FORM No. 1.

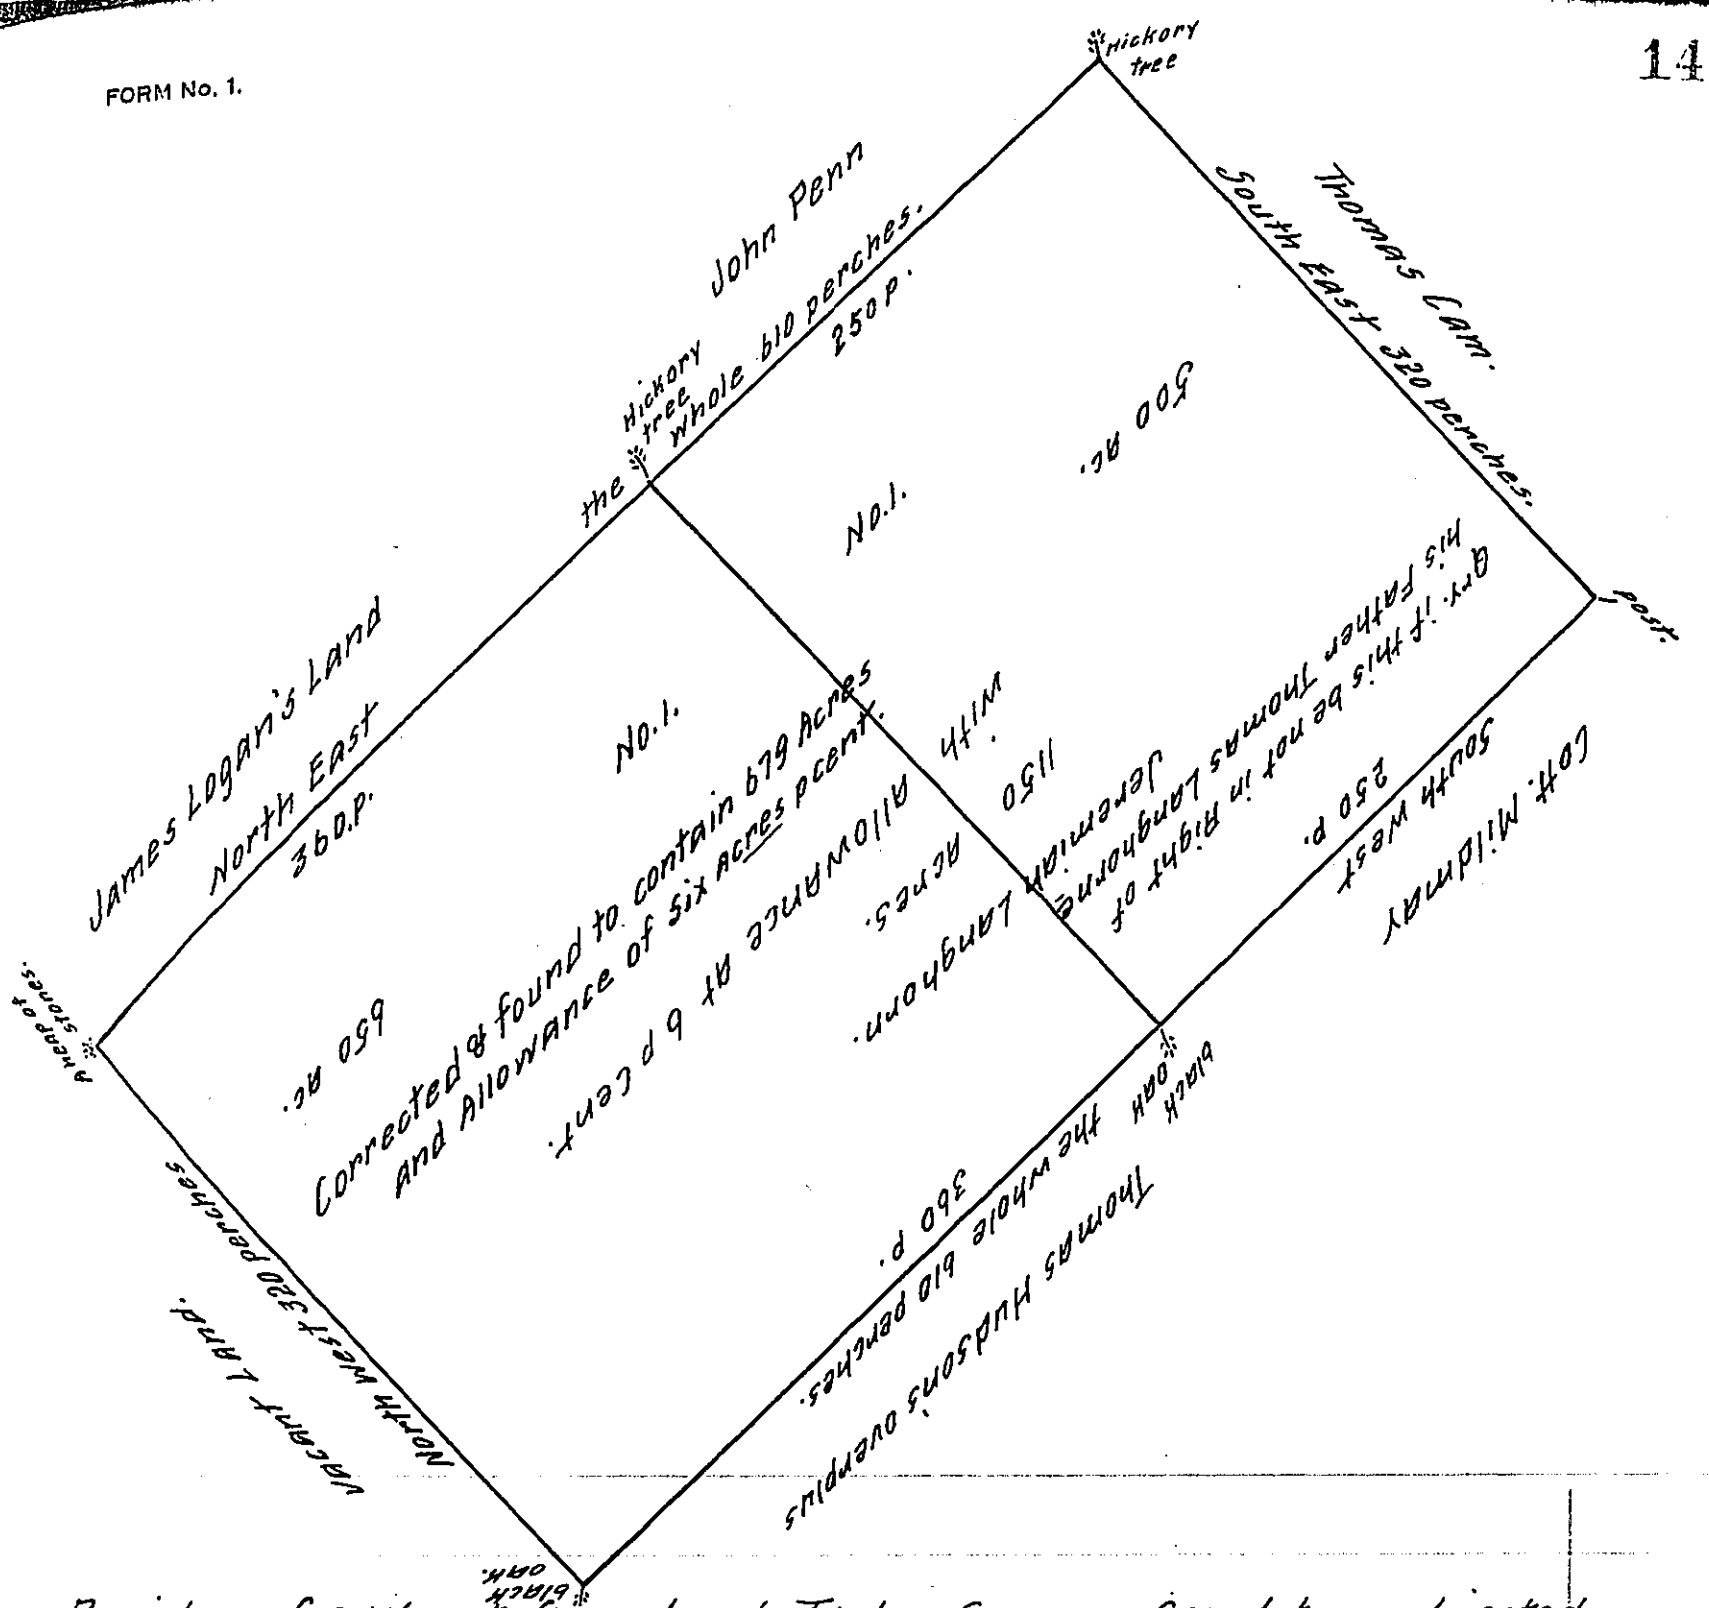

By virtue of a Warrt from Jacob Taylor Surveyr Genrl. to me directed bearing date the 24th. of 7ber 1713 pursuant to a Warrt from the Commrs. dated the 30th. of 5th mo 1712 Surveyed & laid out unto Jeremiah Langhorn a Tract of Land in Hilton township in the County of Bucks Begining at a black oak at Thomas Hudsons Corner from thence runing South West &c. As upon the Lines of the anexed Draught Containing 650 acres with allowance at 6 p Cent according to a late Law. which is in all 689 acres. Laid out in Right of Edward Bettris of Oxford Chyrurgeon the 13th of 8th mo 1713 in part of 1000 acres.

679 P. & 6

By me John Cutler, Deptv. Surveyr.

The left hand part of this is Returned before, which I have here added because of Returning them both in one to be joyned in one Pattent.

IN TESTIMONY that the above is a copy of the original remaining on file in the Department of Internal Affairs of Pennsylvania, made conformably to an Act of Assembly approved the 16th day of February, 1833, I have hereunto set my Hand and caused the Seal of said Department to be affixed at Harrisburg, this twenty first day of April 1909-

Henry Howell

Secretary of Internal Affairs.