FORM No. 1.

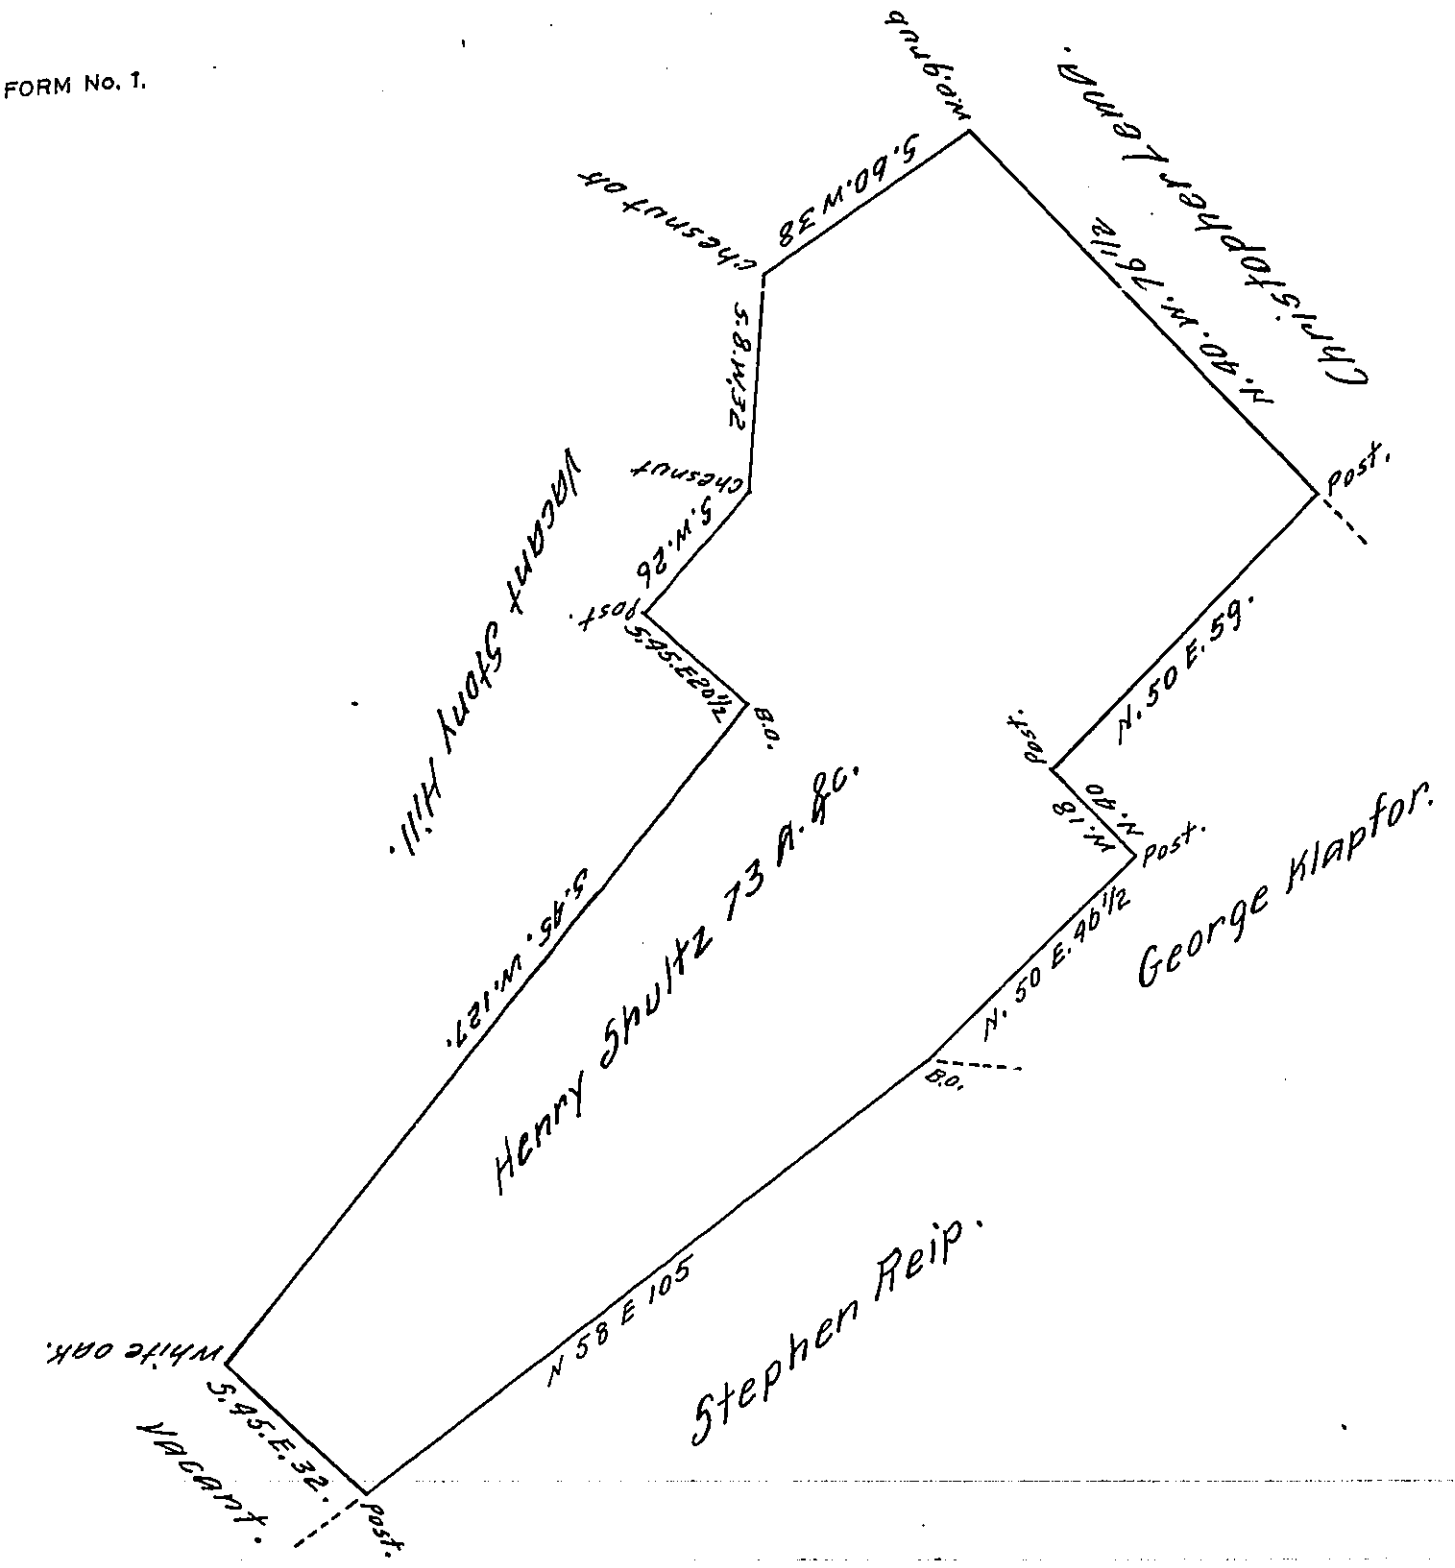

A Draught of a Tract of Land Situate in Helam Township in the Manner of Springettsbury in the County York. Surveyed the 29th day of December 1785. In Pursuance of a Warrant to Henry Shultz Dated the 30th day of November, 1785. Containing Seventy Three Acres and the Usual Allowance of Six pct. for Roads &c.

To

John Lukens Esqr.
Surveyor General.

John Forsyth. D.S.

IN TESTIMONY *that the above is a copy of the original remaining on file in the Department of Internal Affairs of Pennsylvania, made conformably to an Act of Assembly approved the 16th day of February, 1833, I have hereunto set my Hand and caused the Seal of said Department to be affixed at Harrisburg, this* fifth *day of* January *1910.*

Henry Houck

Secretary of Internal Affairs.