FORM No. 1.

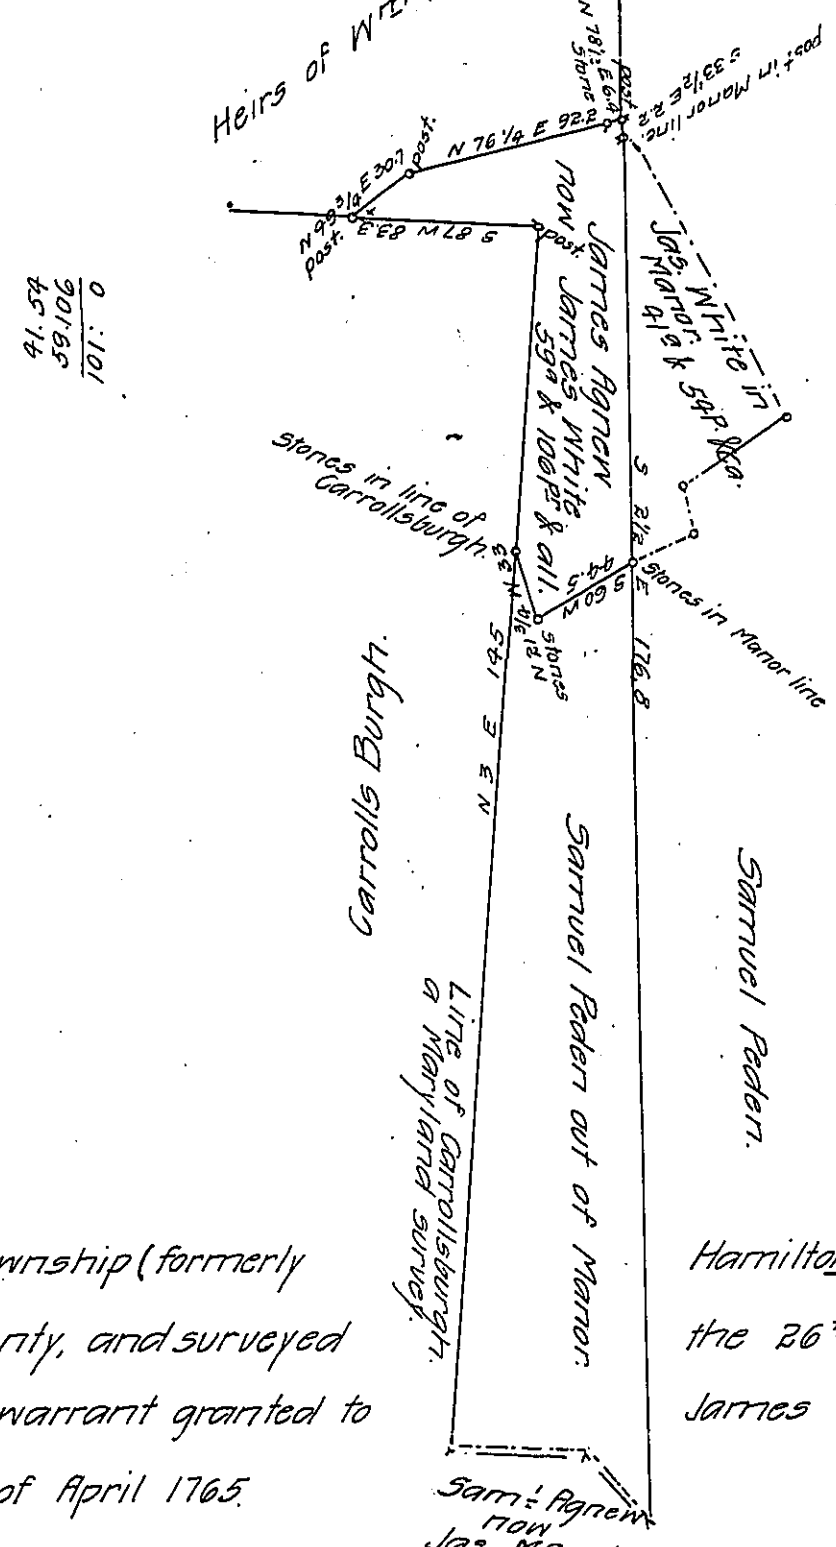

Situate in Liberty township (formerly (now Adams) County, and surveyed In pursuance of a warrant granted to dated the 16th day of April 1765.

Hamilton Bann) York the 26th day of May 1788 James Agnew for 150a.

By Moses M'Clean. Dy. Sr.

Certified this 30th day of January 1805.

Mr. M'Clean late Dy. Sr.

N.B. The Manor line run January 1766, but this tract as laid down above; 41a & 54 Ps & allowance being in the Manor of Mask- And 59a & 106 Ps & all out of the Manor.

The part in the Manor James White has obtained a Deed for; but it is said the Manor line is not described on the draught in the office

Certified this 20th day of March 1805.

Samuel Cochran Esqr. Surveyor General.

By Moses M'Clean late Dy Sr.

IN TESTIMONY that the above is a copy of the original remaining on file in the Department of Internal Affairs of Pennsylvania, made conformably to an Act of Assembly approved the 16th day of February, 1833, I have hereunto set my Hand and caused the Seal of said Department to be affixed at Harrisburg, this thirtieth day of July 1910.

Henry Houck

Secretary of Internal Affairs.