Tie 31 ft and 30 - 18 in - every 10 ft.
Do 4 " do 24 - every 10 ft.
1 Tie 30 ft every 10 ft -
1 Do 25 ft every 1 foot -
Tie 7 ft additional 18 in. -

Lapped Bands 40
22 in — 18
18 — 15

Plan drawn by Mr. Mayer

Dam as being built when
Hook chaps of the work
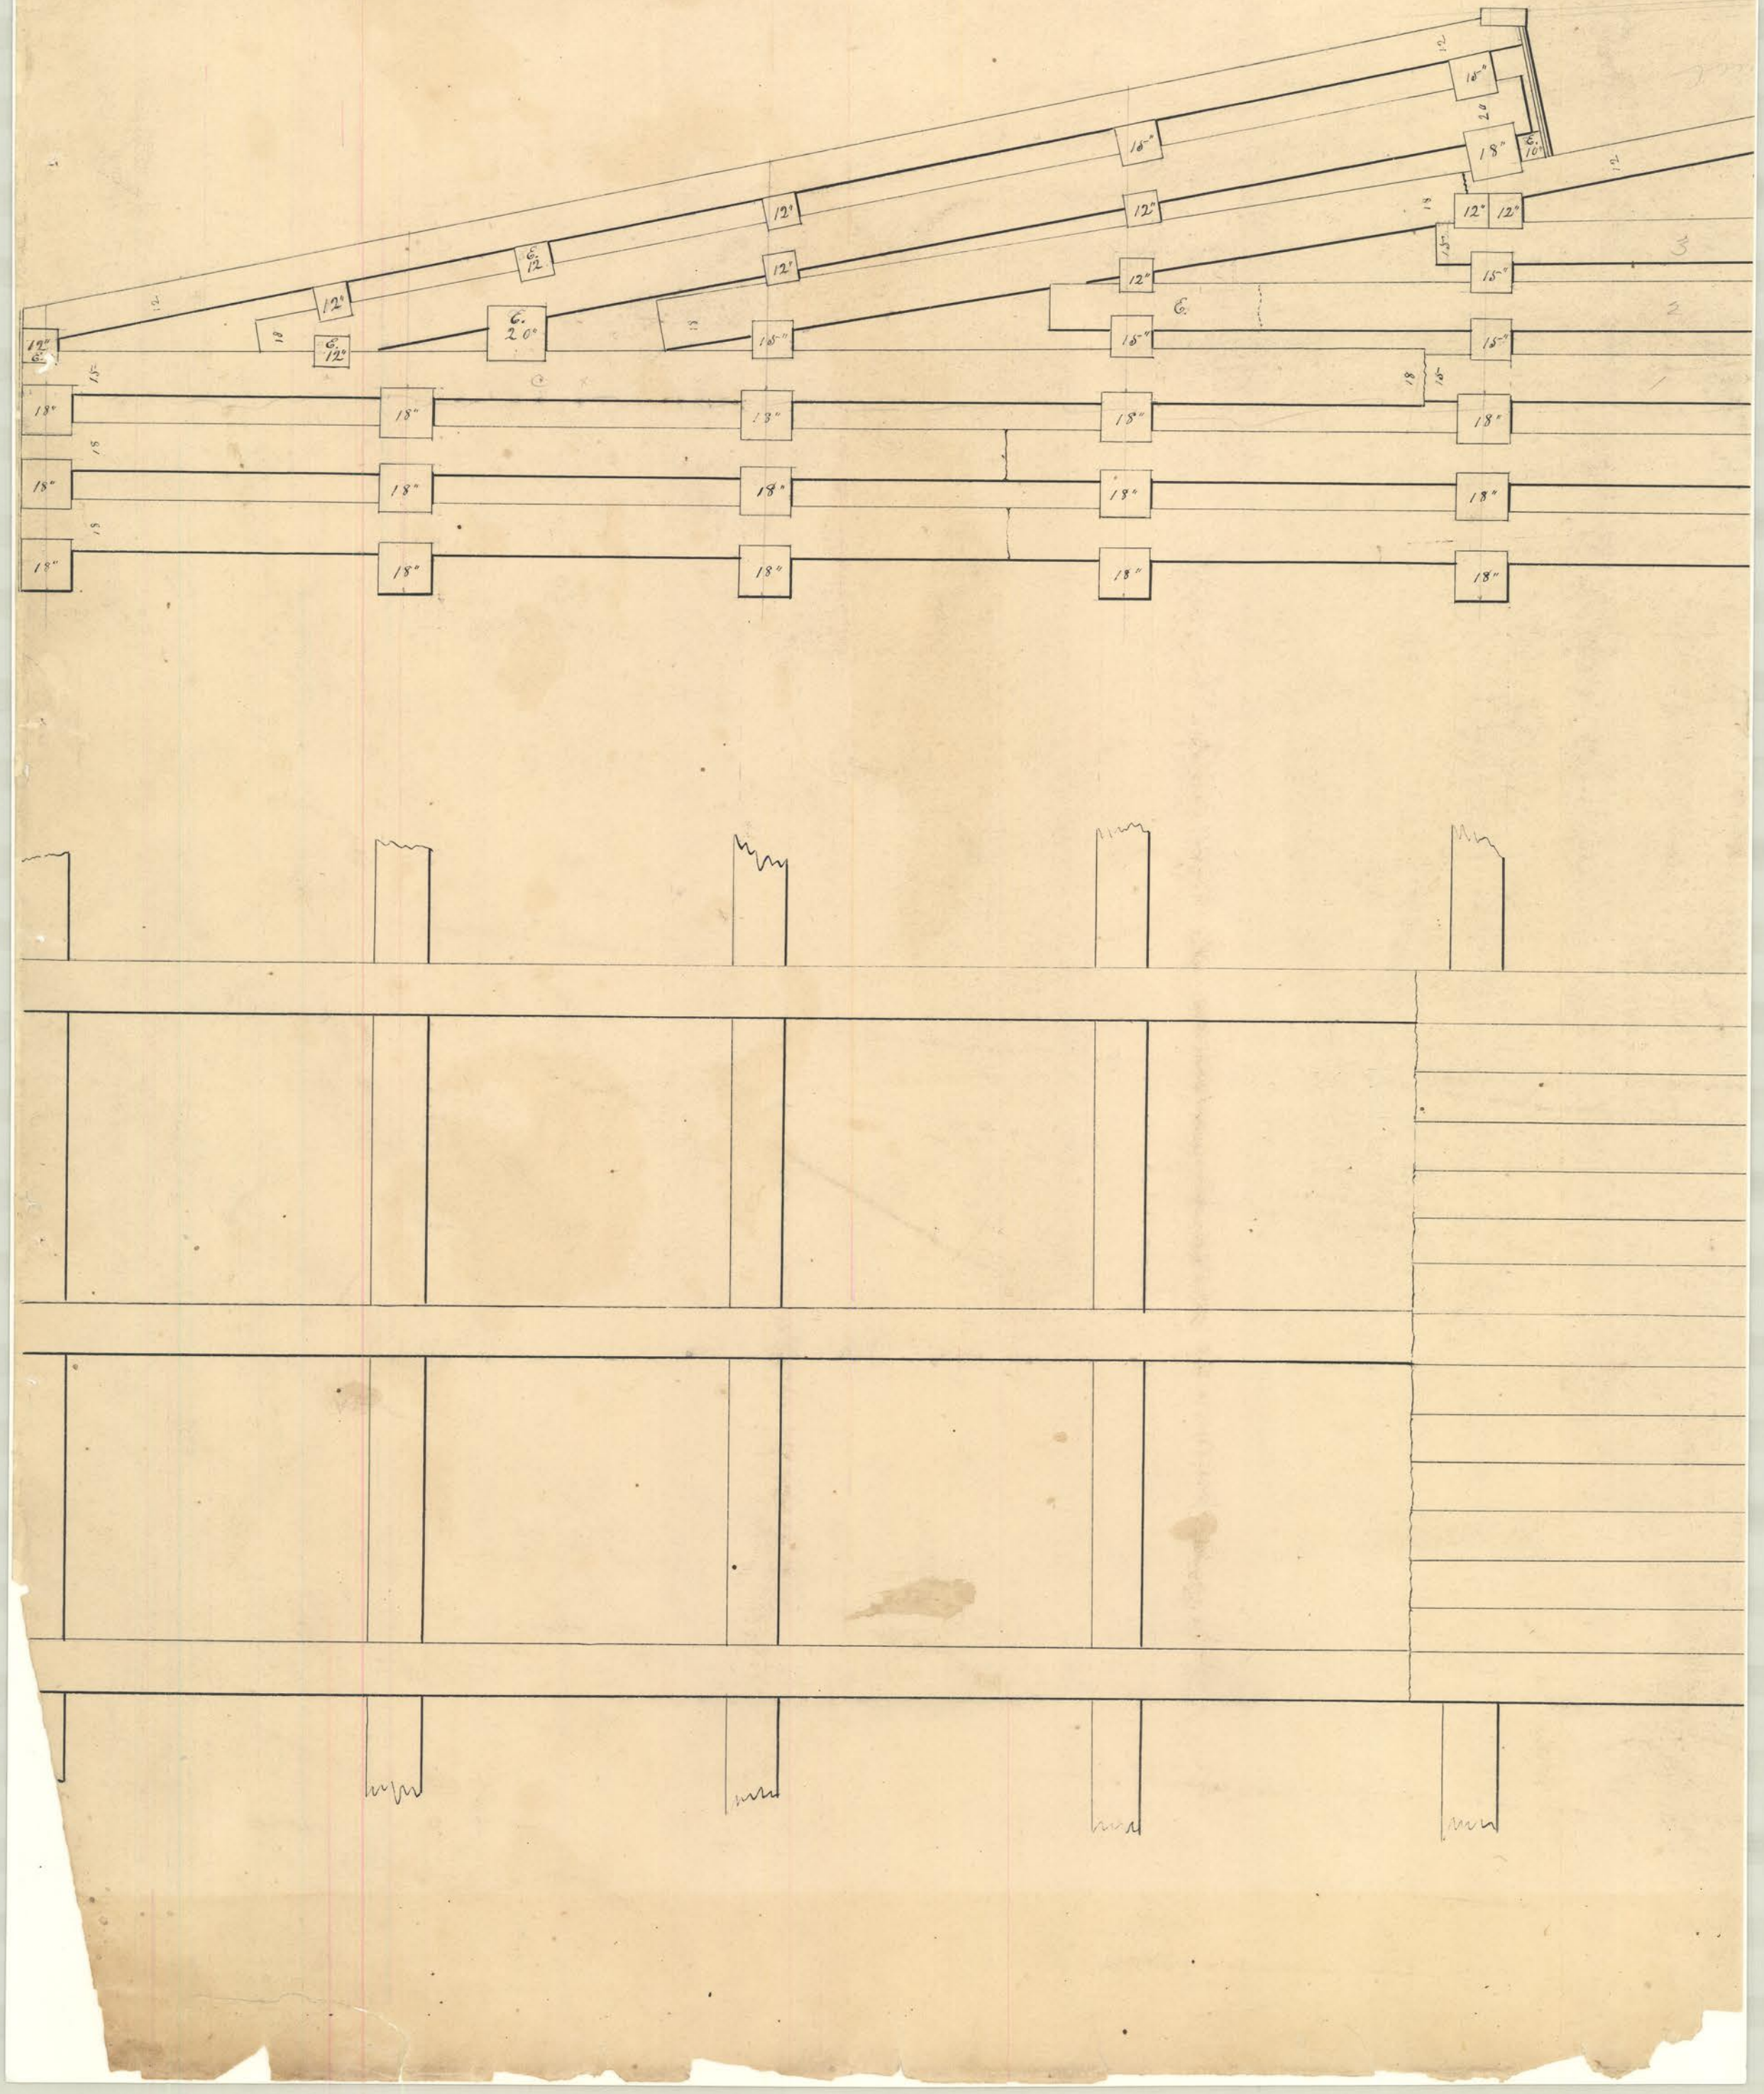
Dam No 2