HAR

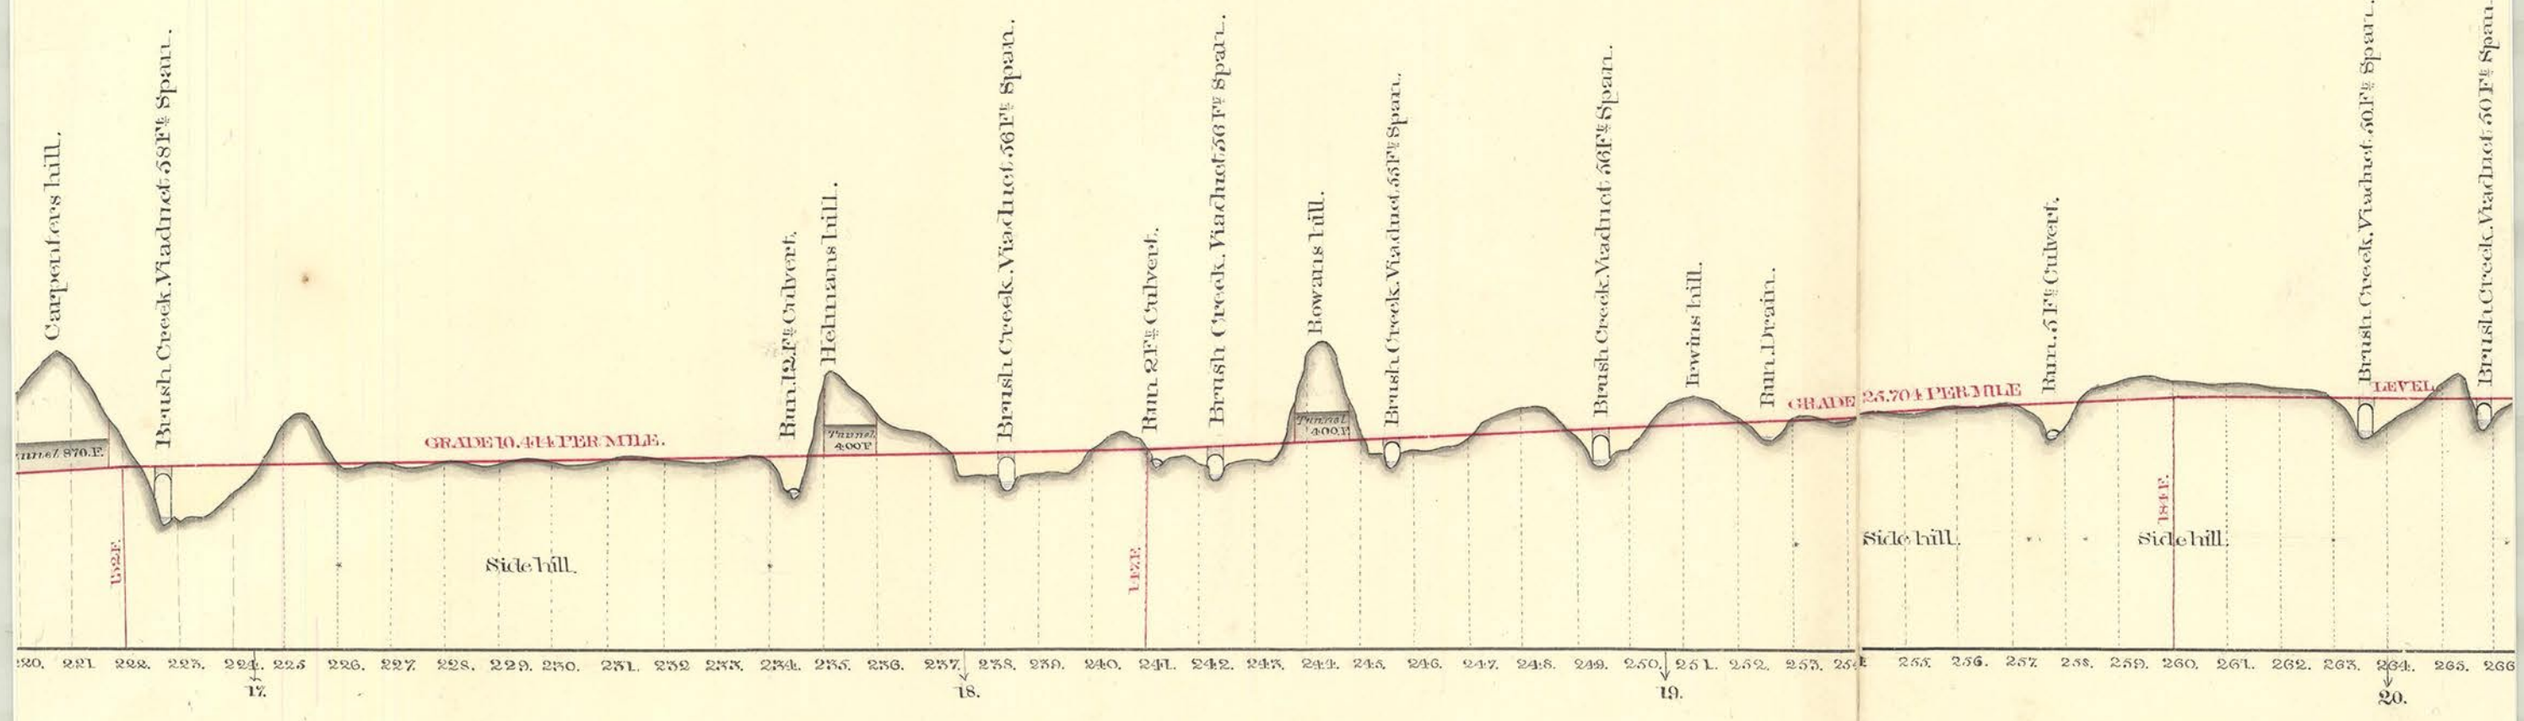
Carpenters hill.
Brush Creek. Viaduct. 58 Ft. Span.
Tunnel 870 F.
152 F.
GRADE 10.444 PER MILE.
Side hill.
Bun. 12 Ft. Culvert.
Hennans hill.
Tunnel 400 F.
Brush Creek. Viaduct. 56 Ft. Span.
Bun. 24 Ft. Culvert.
142 F.
Brush Creek. Viaduct. 56 Ft. Span.
Bowans hill.
Tunnel 400 F.
Brush Creek. Viaduct. 56 Ft. Span.
Brush Creek. Viaduct. 56 Ft. Span.
Bowins hill.
Bun. Drain.
GRADE 25.704 PER MILE
Bun. 5 Ft. Culvert.
Side hill.
184 F.
Side hill.
LEVEL
Brush Creek. Viaduct. 50 Ft. Span.
Brush Creek. Viaduct. 50 Ft. Span.
220. 221. 222. 223. 224. 225. 226. 227. 228. 229. 230. 231. 232. 233. 234. 235. 236. 237. 238. 239. 240. 241. 242. 243. 244. 245. 246. 247. 248. 249. 250. 251. 252. 253. 254. 255. 256. 257. 258. 259. 260. 261. 262. 263. 264. 265. 266
17.
18.
19.
20.