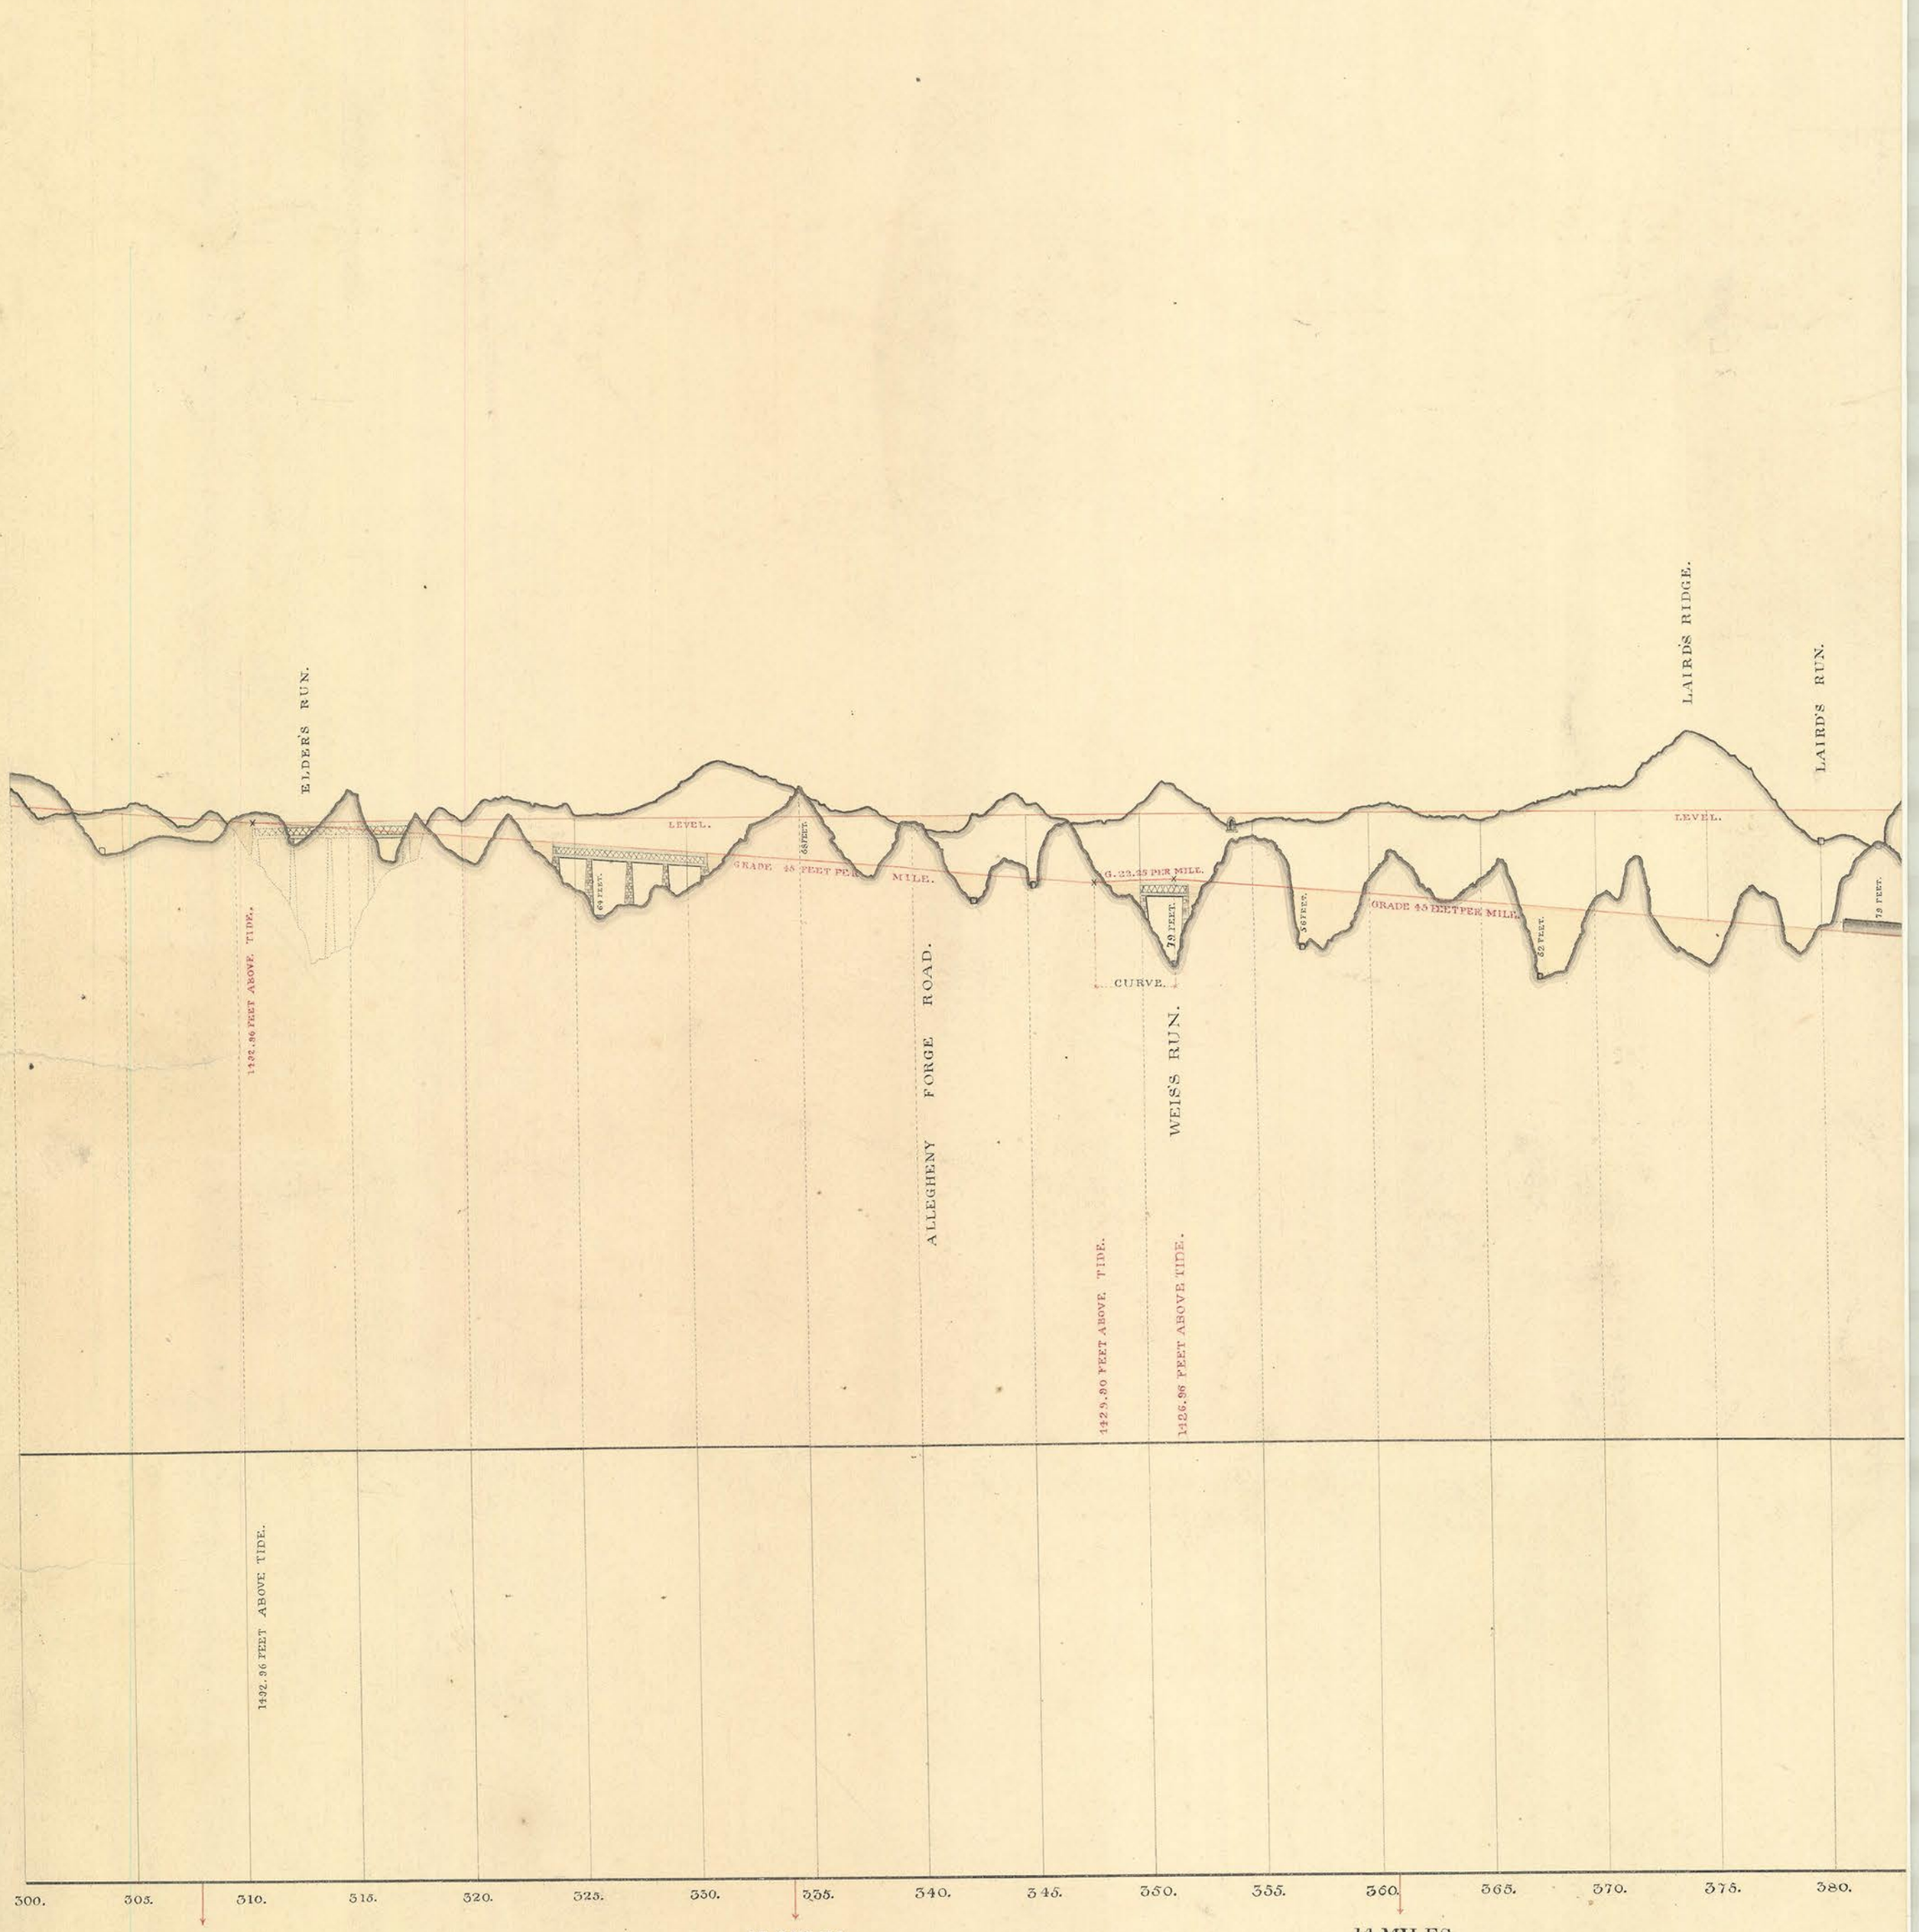
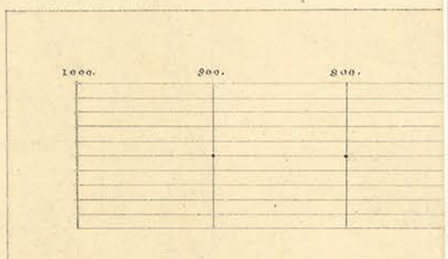
THE UPPER PROFILE REPRESENTS THE FORM OF THE GROUND UPON THE NORTH SIDE OF THE BALD EAGLE VALLEY, AND THE LOWER, THE FORM OF THE GROUND ON THE LINE LOCATED THROUGH THE RIDGES, FOR THE PURPOSE OF STRIKING THE MUNCY MOUNTAIN. THE CUTTINGS WILL NOT BE AS EXPENSIVE AS WOULD APPEAR FROM THE PROFILE AS THE GROUND IS SLOPING AT AN ANGLE OF FROM 20 TO 40 DEGREES, AND THE SURPLUS EARTH CAN BE THROWN OVER AT THE SIDE WITH BUT LITTLE COMPARATIVE LABOUR. IT WILL ALSO BE PERCEIVED THAT THE BRIDGES ARE NOT SO HIGH AS MANY OF THOSE ON THE UPPER LINE.