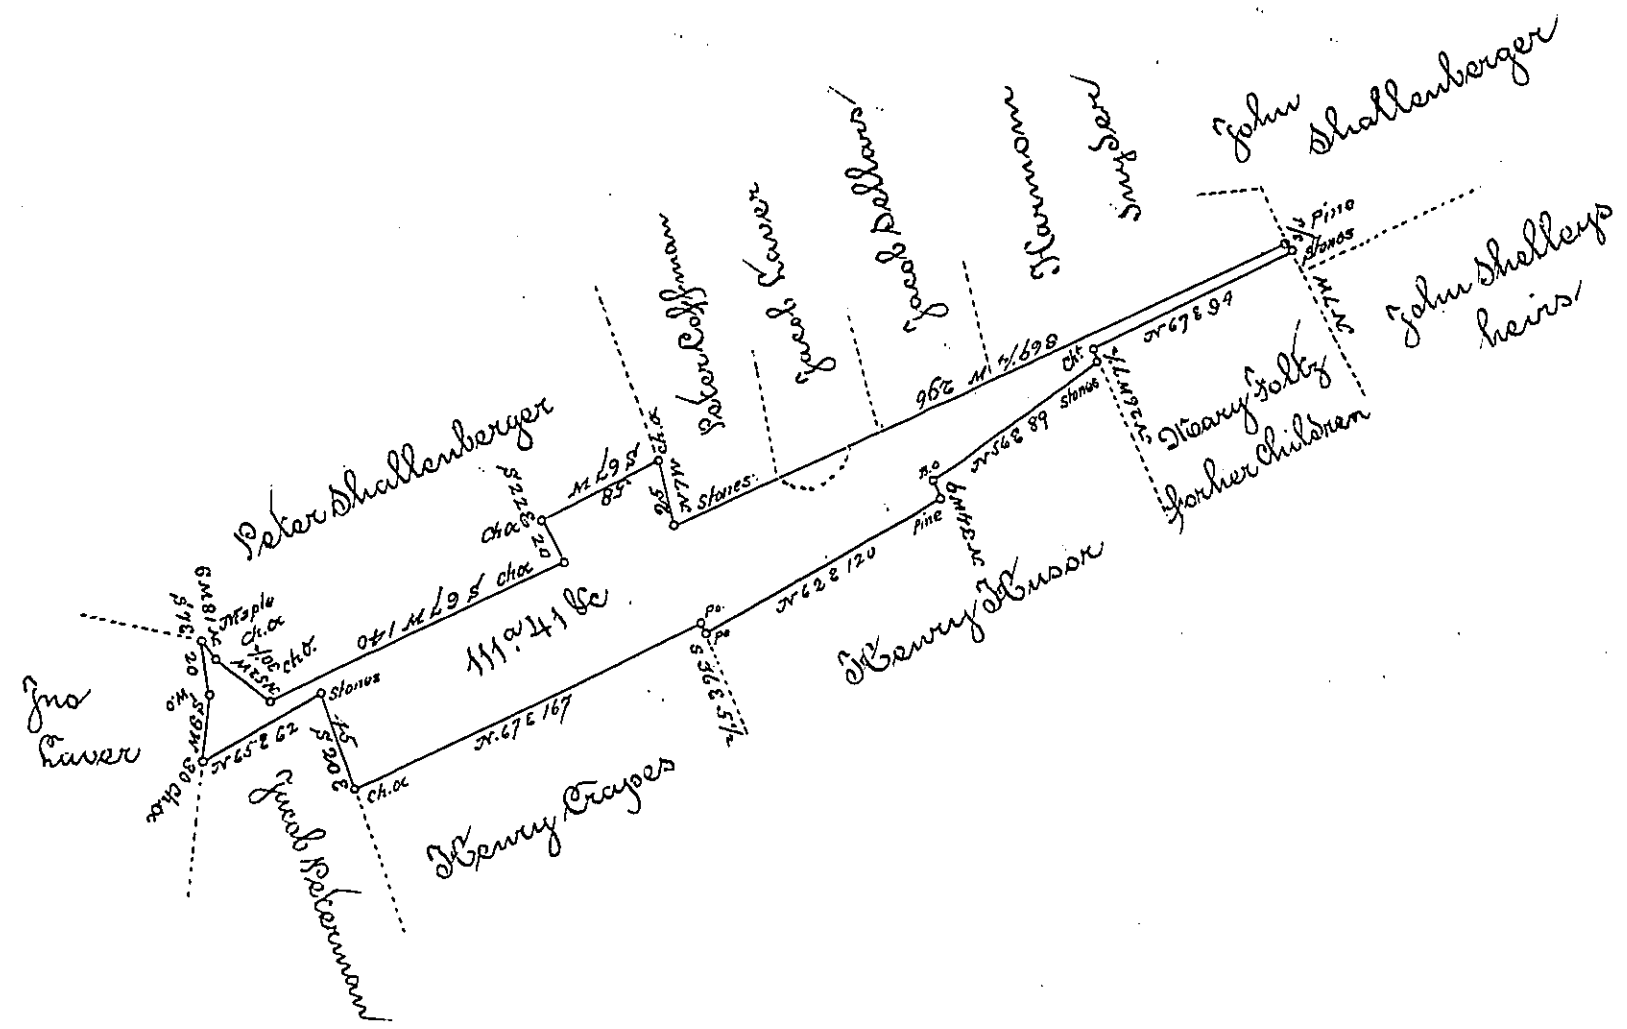

Draught of one hundred and eleven acres and forty one perches of land with 6 prs. Ats. in Greenwood Township Mifflin County Surveyed 22nd July 1822 in part finished 7th Novr 1823, in persuance of a warrant to John Shallenberger Dated 5th June ~~5th June~~ 1822

Note, the small piece on the north side shewn by dotted lines includes about three fourths of an acre, in a state of Cultivation appears to have been improved about the year 1798.

To Samuel Cochran Esqr
Surveyor Genl of Pennsylvania

Pr Wm McAllister D.S.

IN TESTIMONY that the above is a copy of the original remaining on file in the Department of Internal Affairs of Pennsylvania, made conformably to an Act of Assembly approved the 16th day of February, 1833, I have hereunto set my Hand and caused the Seal of said Department to be affixed at Harrisburg, this

Seventh day of January, 1896.

James W Latta

Secretary of Internal Affairs.