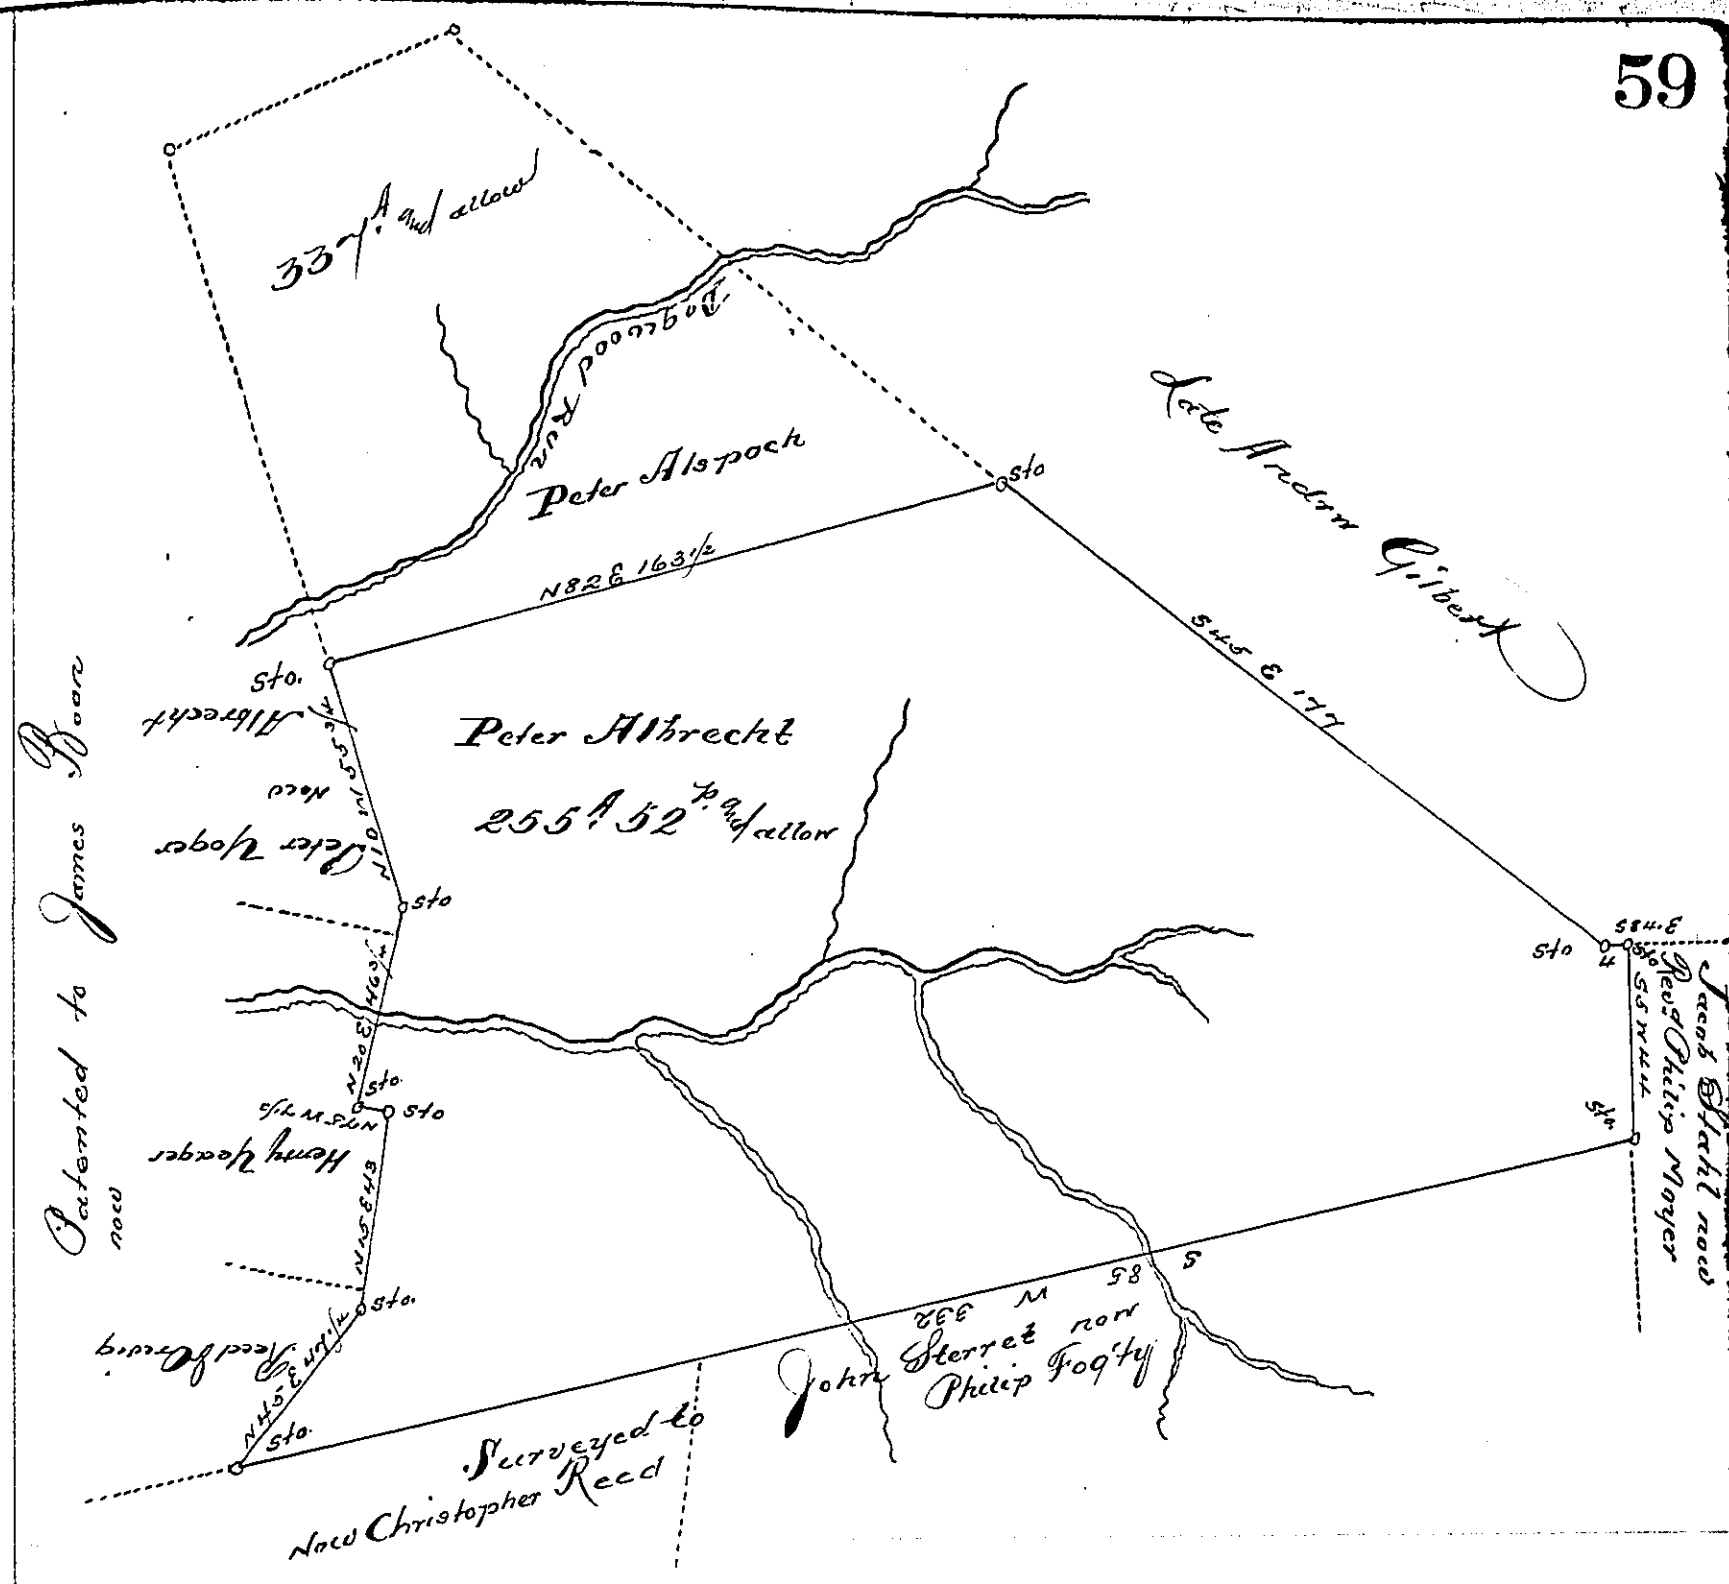

Situate in Brunswick Township Schuylkill County. Containing 255 A. 52 P. and allowance of six per Cent for Roads &c. part of 337 A. and allow. which was surveyed to Peter Yarnell Jr. by Virtue of an Appl.n No. 3425. dated the 23.d day of June A.D. 1768 - entered by him - now Returned for Peter Albrecht from a Draught in my posession, in the hand writing of Henry Vanderslice, late D.S. of Berks County. November the 28th A.D. 1823

By Jno. Dreher. D.S.

To Samuel Cochran Esq.
Surveyor Gen.l of Penn.a

IN TESTIMONY that the above is a copy of the original remaining on file in the Department of Internal Affairs of Pennsylvania, made conformably to an Act of Assembly approved the 16th day of February, 1833, I have hereunto set my Hand and caused the Seal of said Department to be affixed at Harrisburg, this Fifteenth *day of* April, *1895.*

Isaac B. Brown
Secretary of Internal Affairs.