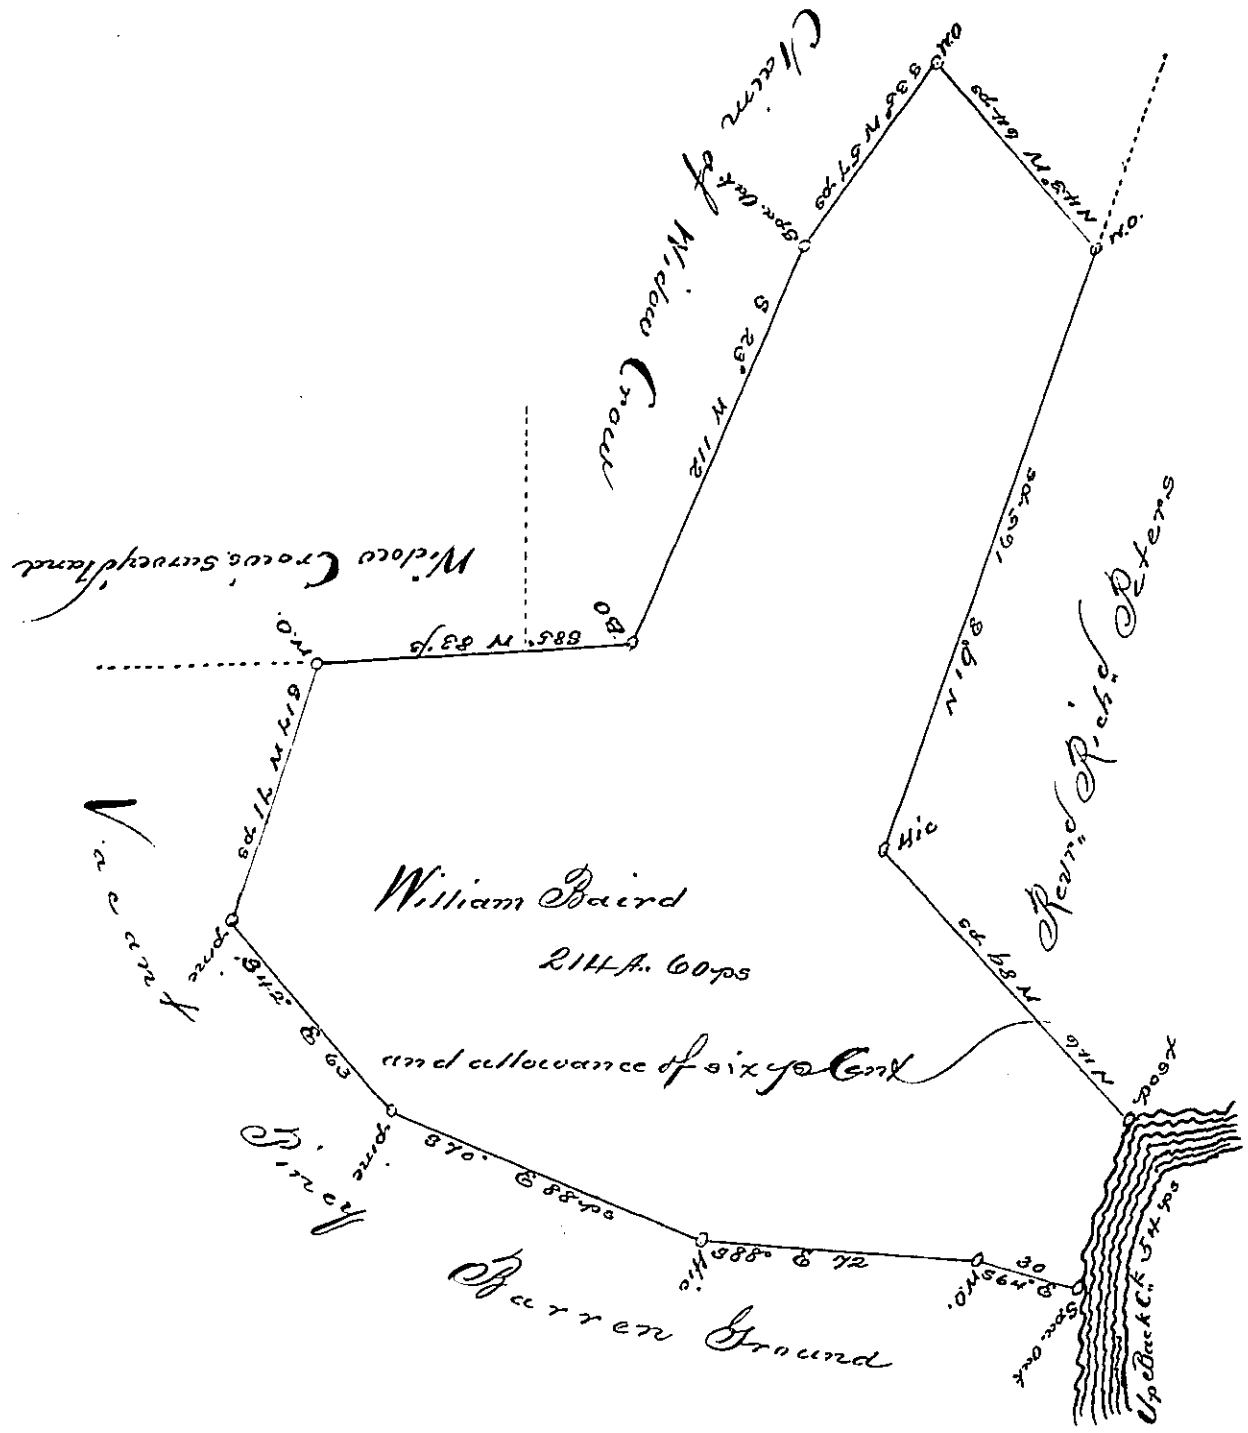

A Draught of a tract of Land situate in Hamilton Township in the County of Cumberland. Containing Two Hundred and Fourteen acres and sixty perches and the usual allowance of six p. Cent for Roads. Surveyd for William Baird the 4th Day of March 1769 in Pursuance of an order of survey. Dated the 26th Day of May 1767. No 3743.

John Armstrong D.S.

To John Lukens Esqr.
Surveyor General

IN TESTIMONY that the above is a copy of the original remaining on file in the Department of Internal Affairs of Pennsylvania, made conformably to an Act of Assembly approved the 16th day of February, 1833, I have hereunto set my Hand and caused the Seal of said Department to be affixed at Harrisburg, this Fourth *day of* April, *189*5,

Isaac B. Brown

Secretary of Internal Affairs.