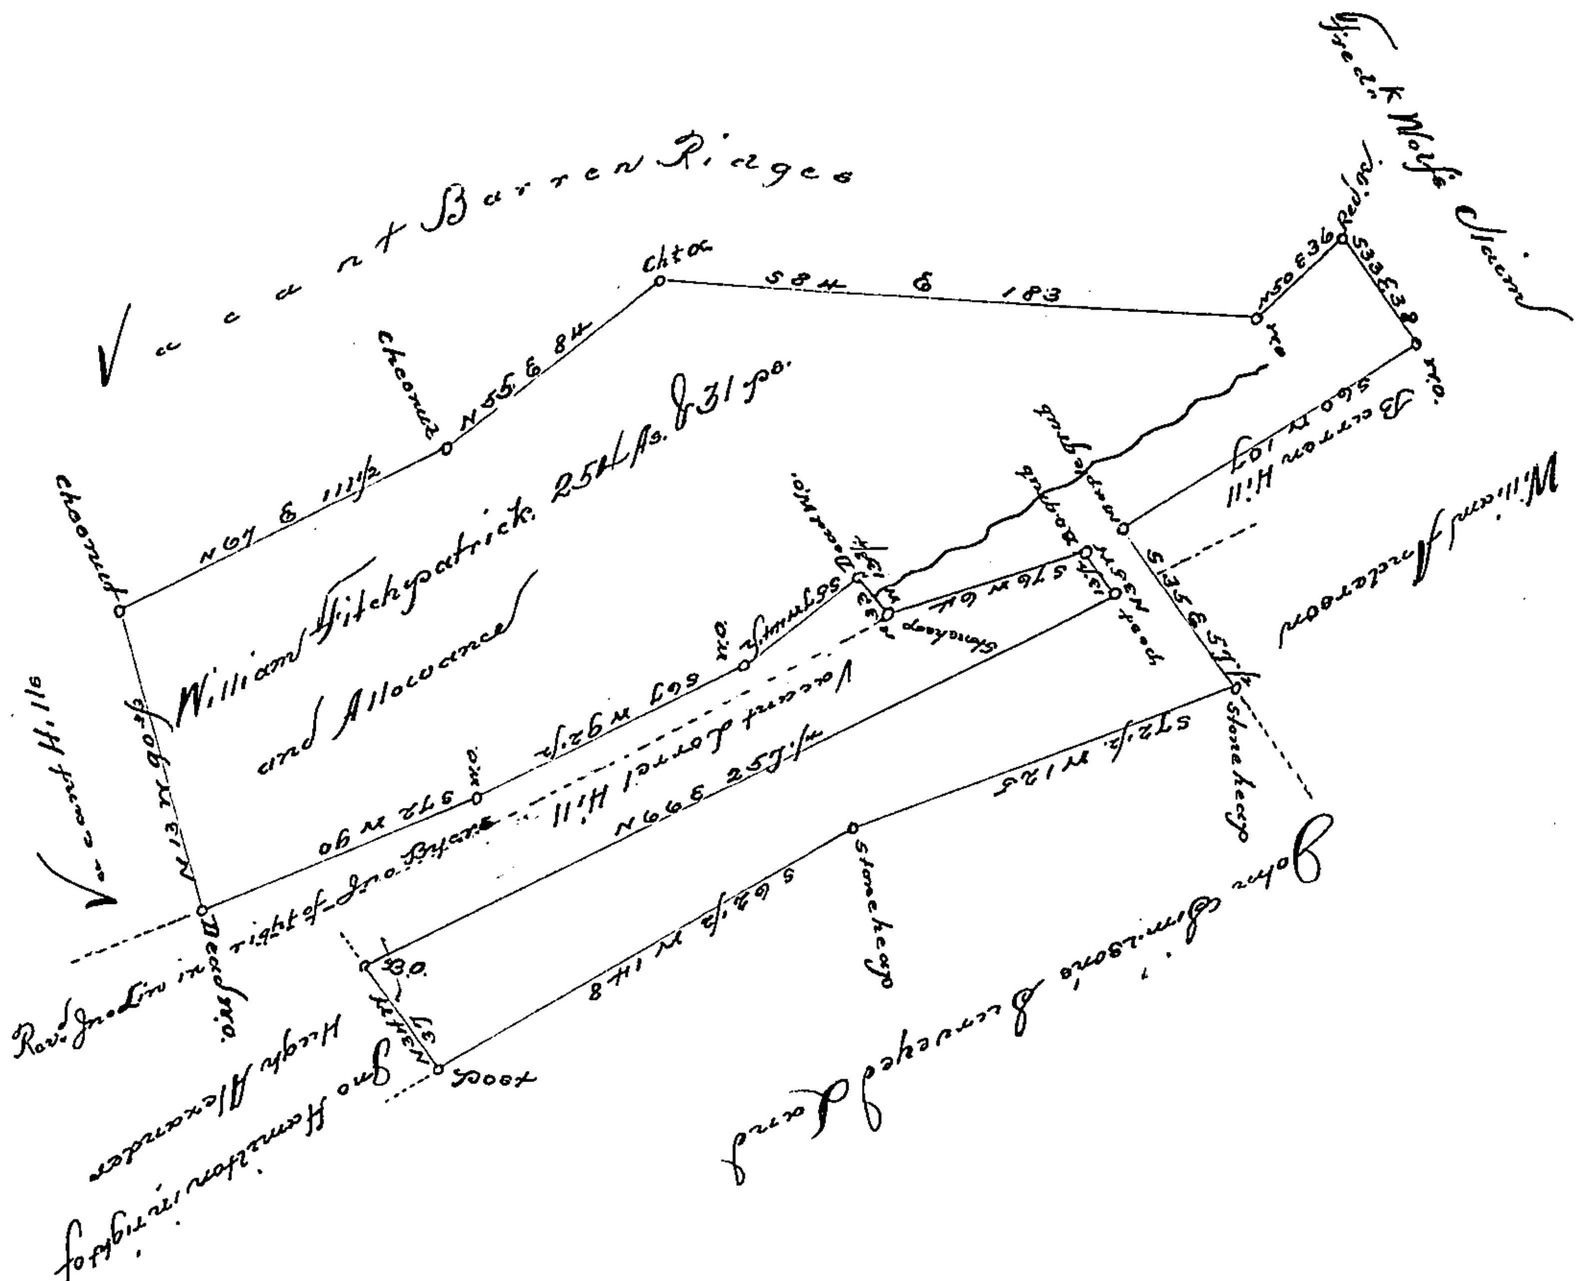

The Draught of a Tract of Land Situate in Tyrone Township Cumberland County Containing Two Hundred and Fiftyfour acres and Thirty-one Perches and allowance of Six P. Cent for Roads &c. Surveyed February 25th 1790 in Pursuance of a Warrant to William Fitchpatrick, dated January 11th. 1790

P. Saml. Lyon D.S.

To Daniel Brodhead Esqr.
Surveyor General

IN TESTIMONY that the above is a copy of the original remaining on file in the Department of Internal Affairs of Pennsylvania, made conformably to an Act of Assembly approved the 16th day of February, 1833. I have hereunto set my Hand and caused the Seal of said Department to be affixed at Harrisburg, this

seventh day of April 1896.

James W. Latta
Secretary of Internal Affairs.