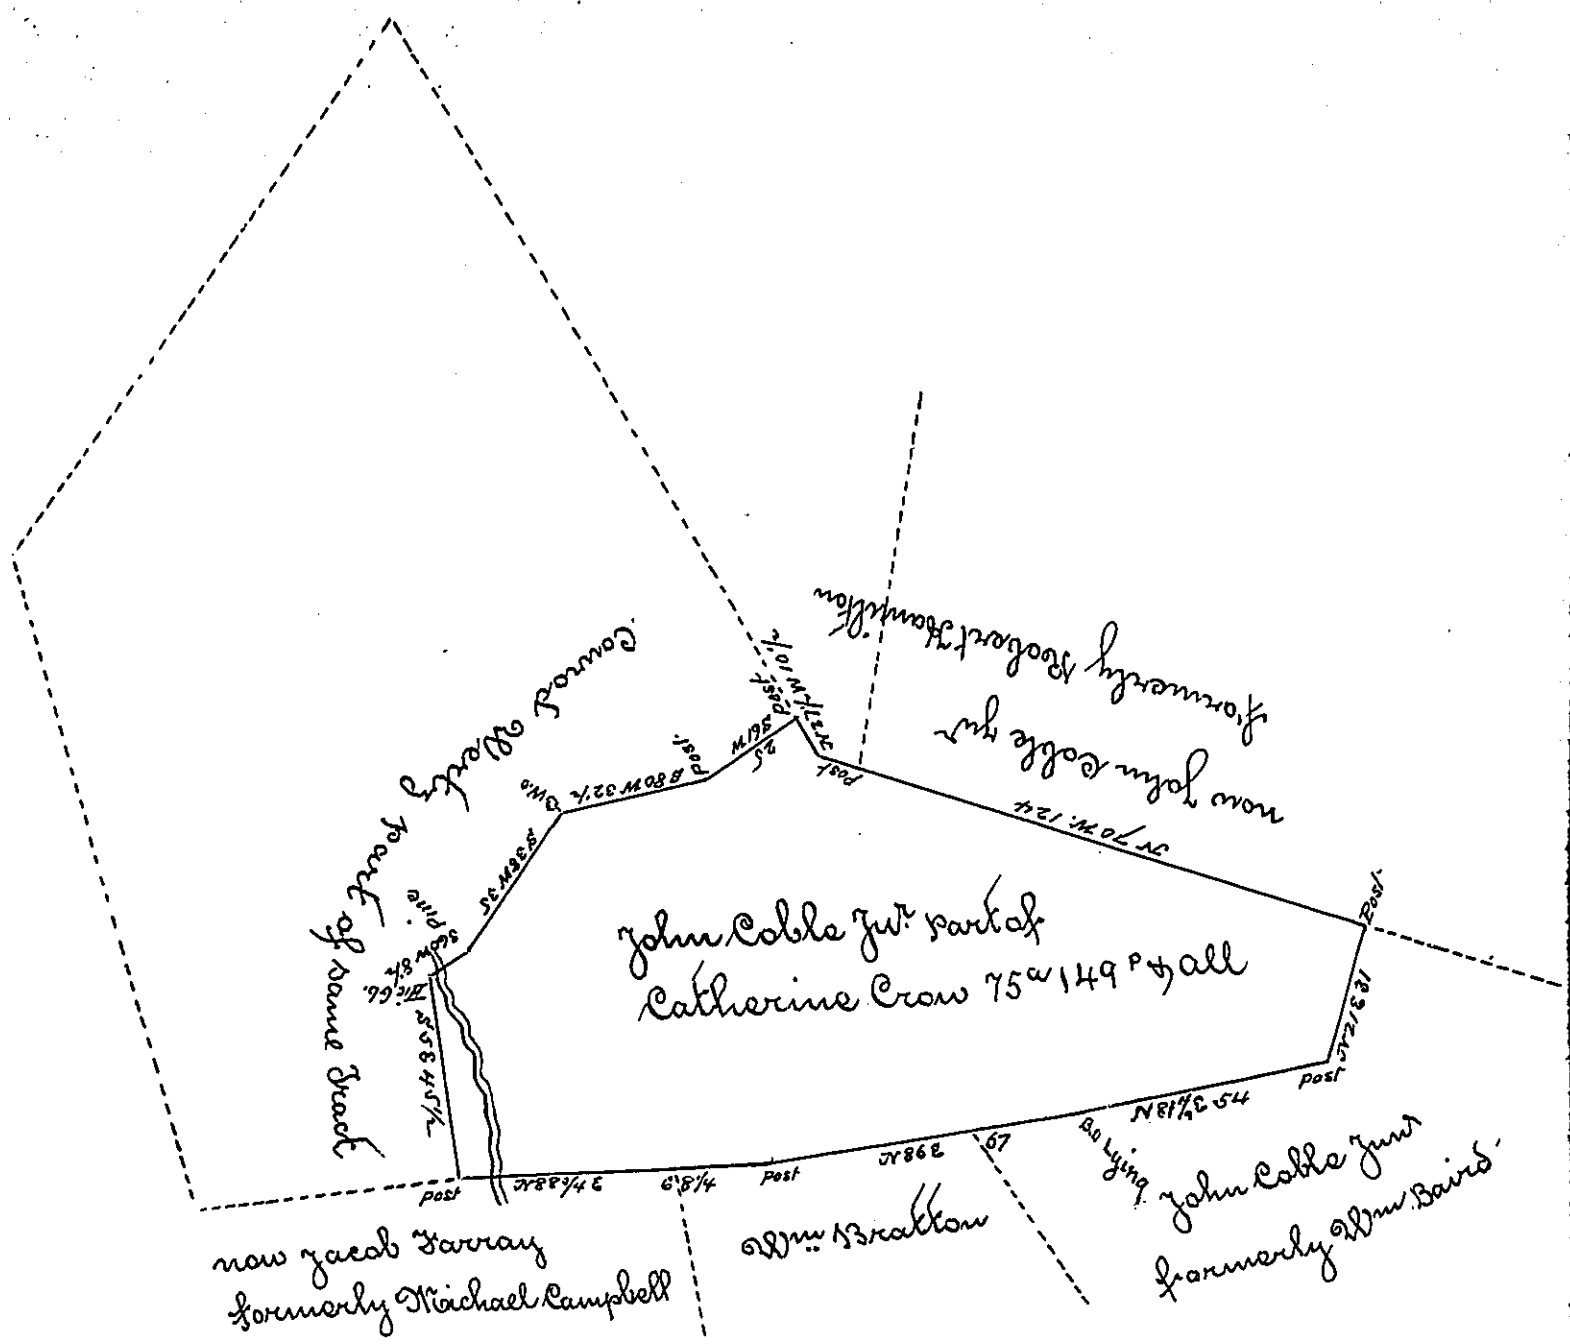

The above described Tract, containing seventy five acres & one hundred and forty nine perches & allowance of six per Cent. for Roads &c. is part of a larger tract of 202 acres 53 perches & allowance, situate in Hamilton Township, (formerly Cumberland now) Franklin County, which was surveyed the 28th of Sept.r 1790, in pursuance of a Warrant Granted to Catharine Crow, in trust &c. bearing date the 15th day of November 1764 - Rec. surveyed the above part for John Coble Jun.r the 4th of March 1822

Wm S. Davis D.S.

To Samuel Cochran Esq.r
Surveyor Genl of Penna.

IN TESTIMONY that the above is a copy of the original remaining on file in the Department of Internal Affairs of Pennsylvania, made conformably to an Act of Assembly approved the 16th day of February, 1833, I have hereunto set my Hand and caused the Seal of said Department to be affixed at Harrisburg, this

Seventh day of April 1896.-

James W Latta
Secretary of Internal Affairs.