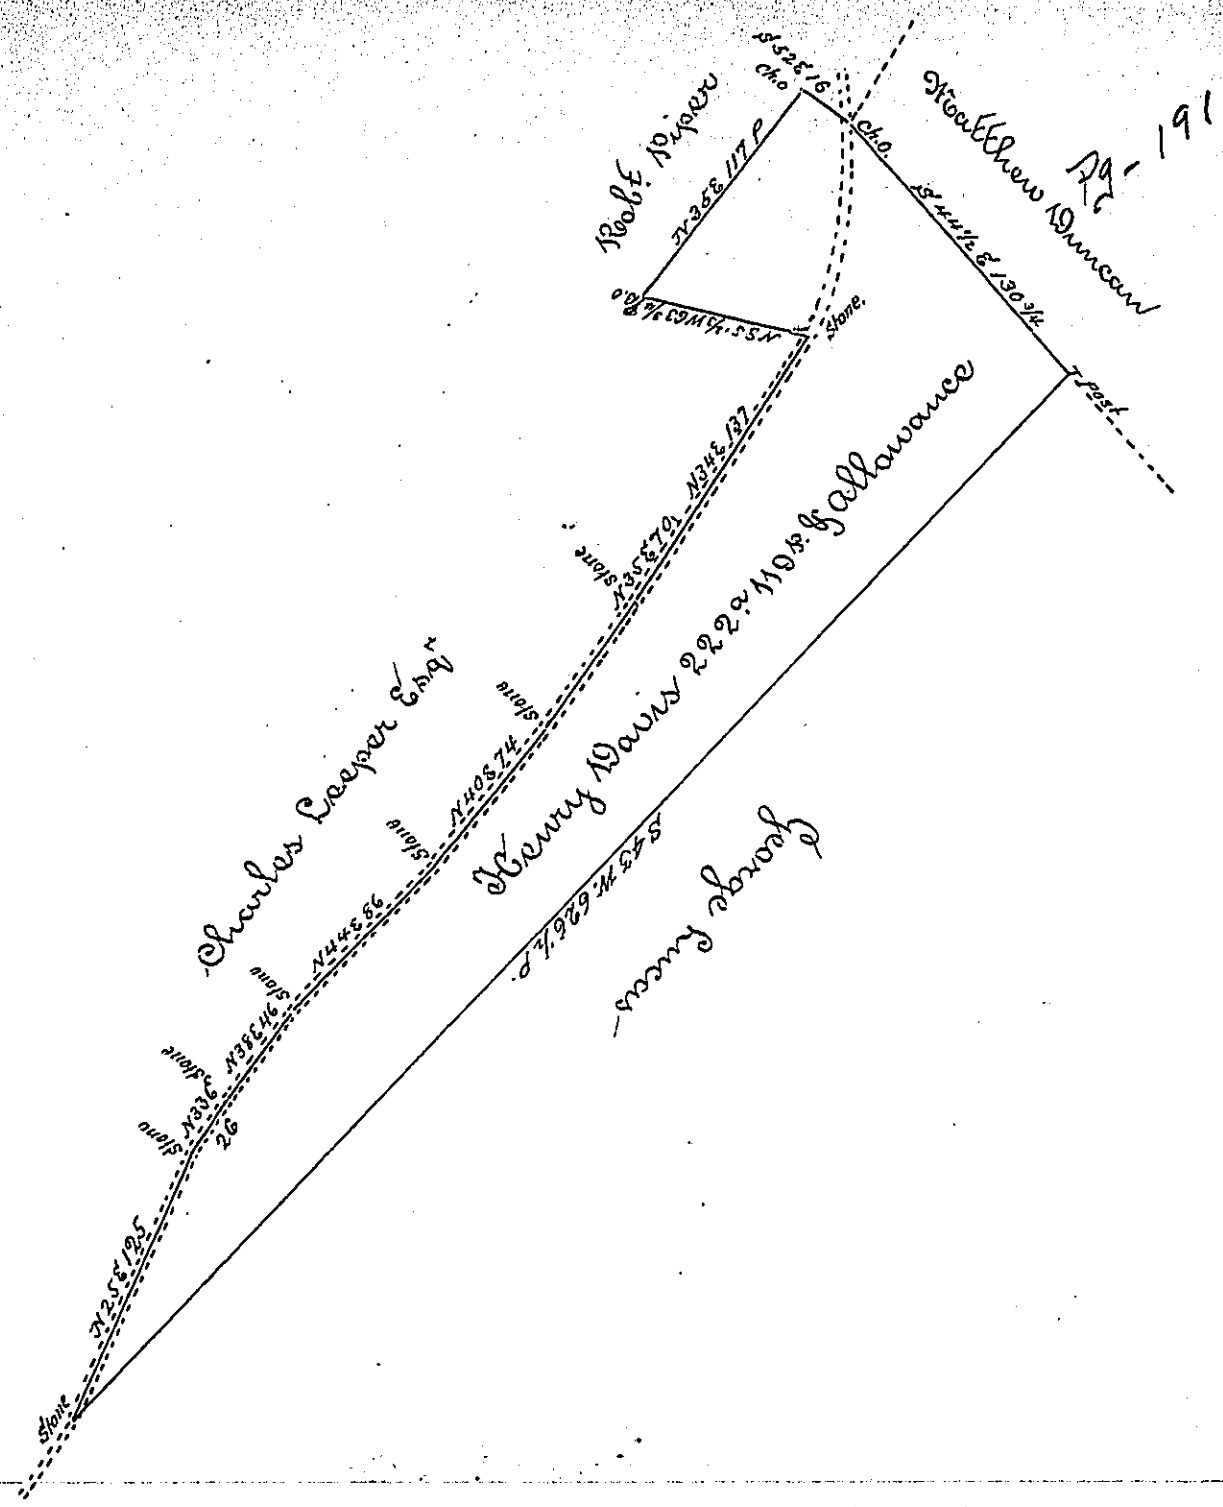

A Draft of a Tract of Land situate in Fannet Township in the County of Franklin Containing two hundred and twenty two Acres and 119 Perches and the Allowance of Six ⅌ Cent for Roads &c. Surveyed July 4th 1794 in pursuance of a Warrant granted to Henry Davis bearing Date the 19th Day of March 1794.

To Daniel Brodhead Esquire
Surveyor General of Pennsylvania

Walter Henderson D.S.

IN TESTIMONY that the above is a copy of the original remaining on file in the Department of Internal Affairs of Pennsylvania, made conformably to an Act of Assembly approved the 16th day of February, 1833. I have hereunto set my Hand and caused the Seal of said Department to be affixed at Harrisburg, this

Sixth day of August 1896.

James W. Latta
Secretary of Internal Affairs.