FORM No. 1.

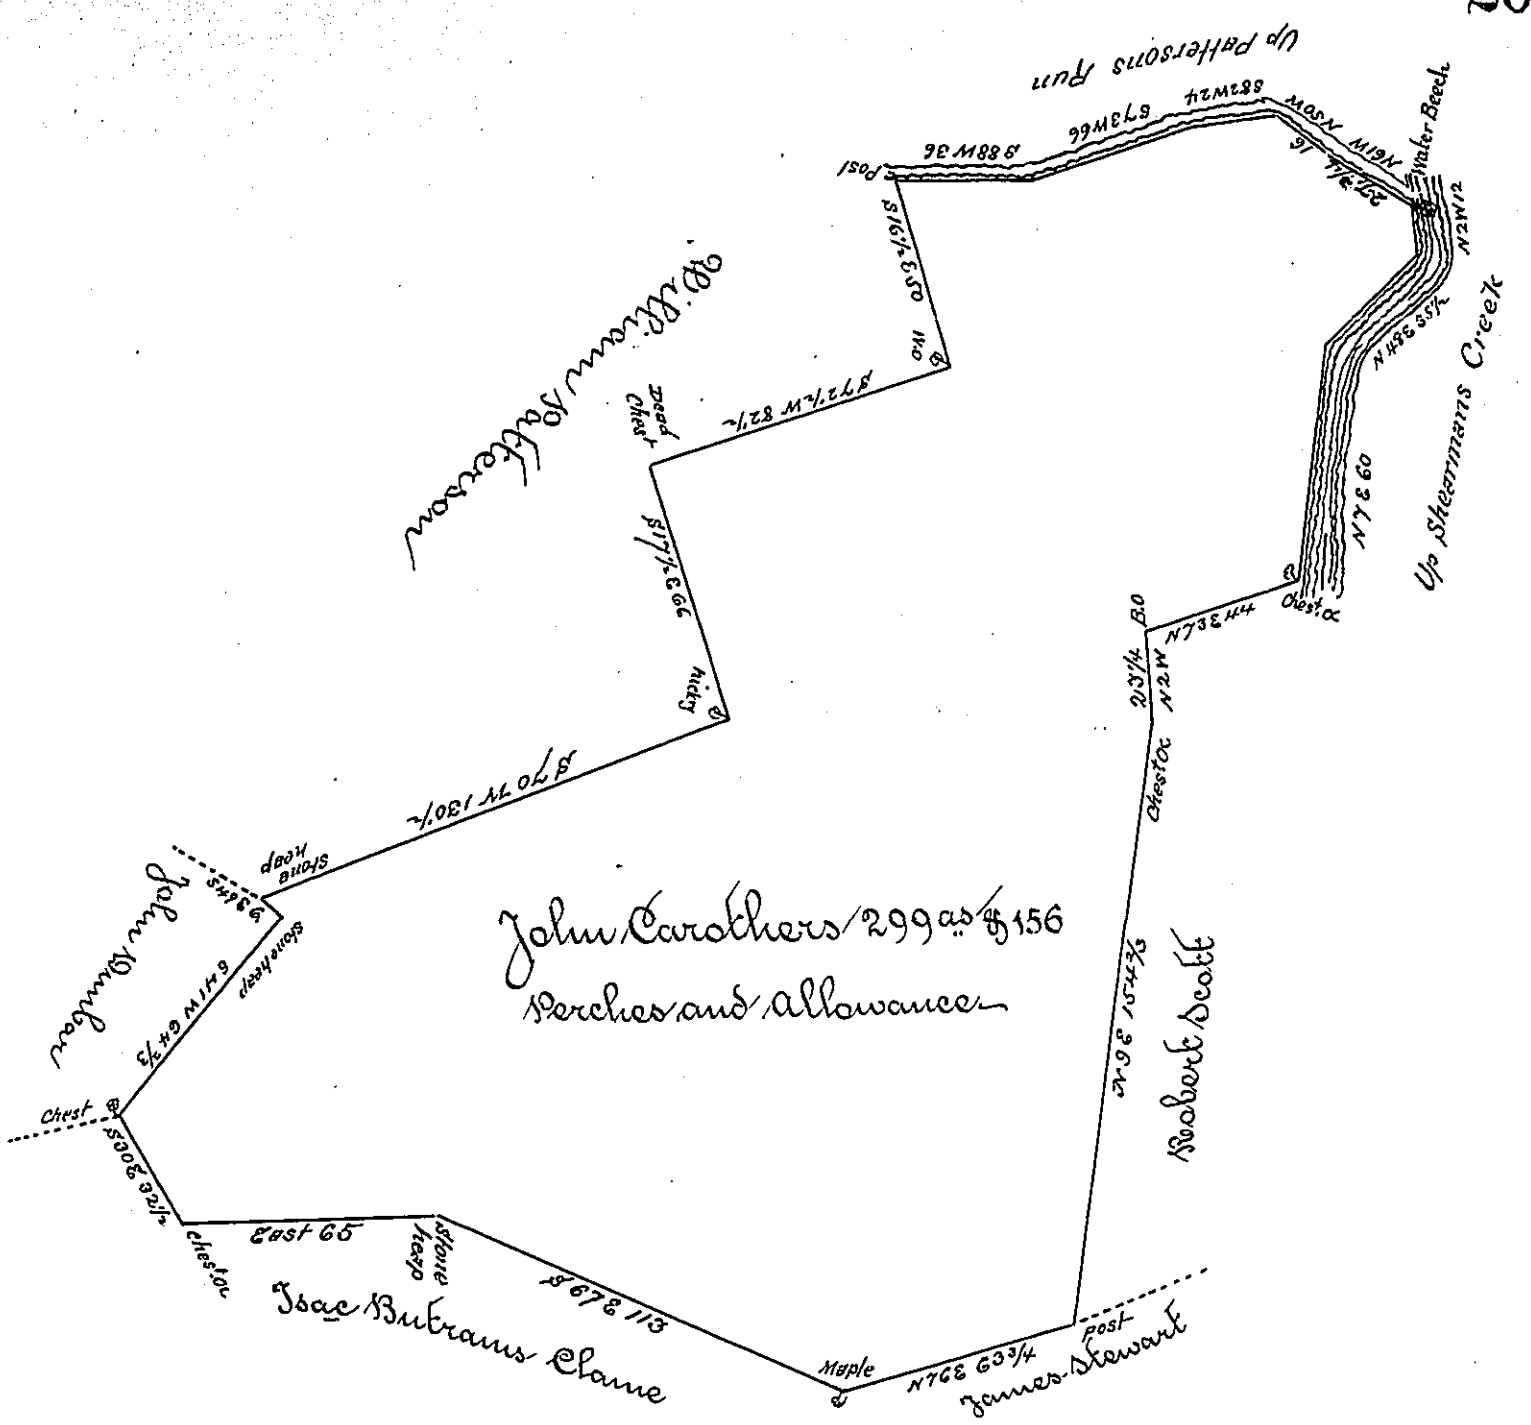

The Draught of a Tract of Land Situate in Tyrone Township Cumberland County Containing two Hundred & Ninety nine acres and 156 Perches and allowance of Six per Cent for Roads &c Surveyed September 14th 1795 in Pursuance of an Order of Survey Granted to John Carothers Dated September 23rd 22 1766 - - - No 1342

To Daniel Brodhead Esquire
Surveyor General of Pennsylvania

Pr Saml Lyon D.S

IN TESTIMONY that the above is a copy of the original remaining on file in the Department of Internal Affairs of Pennsylvania, made conformably to an Act of Assembly approved the 16th day of February, 1833. I have hereunto set my Hand and caused the Seal of said Department to be affixed at Harrisburg, this

first day of September 1896.

James W Latta
Secretary of Internal Affairs.