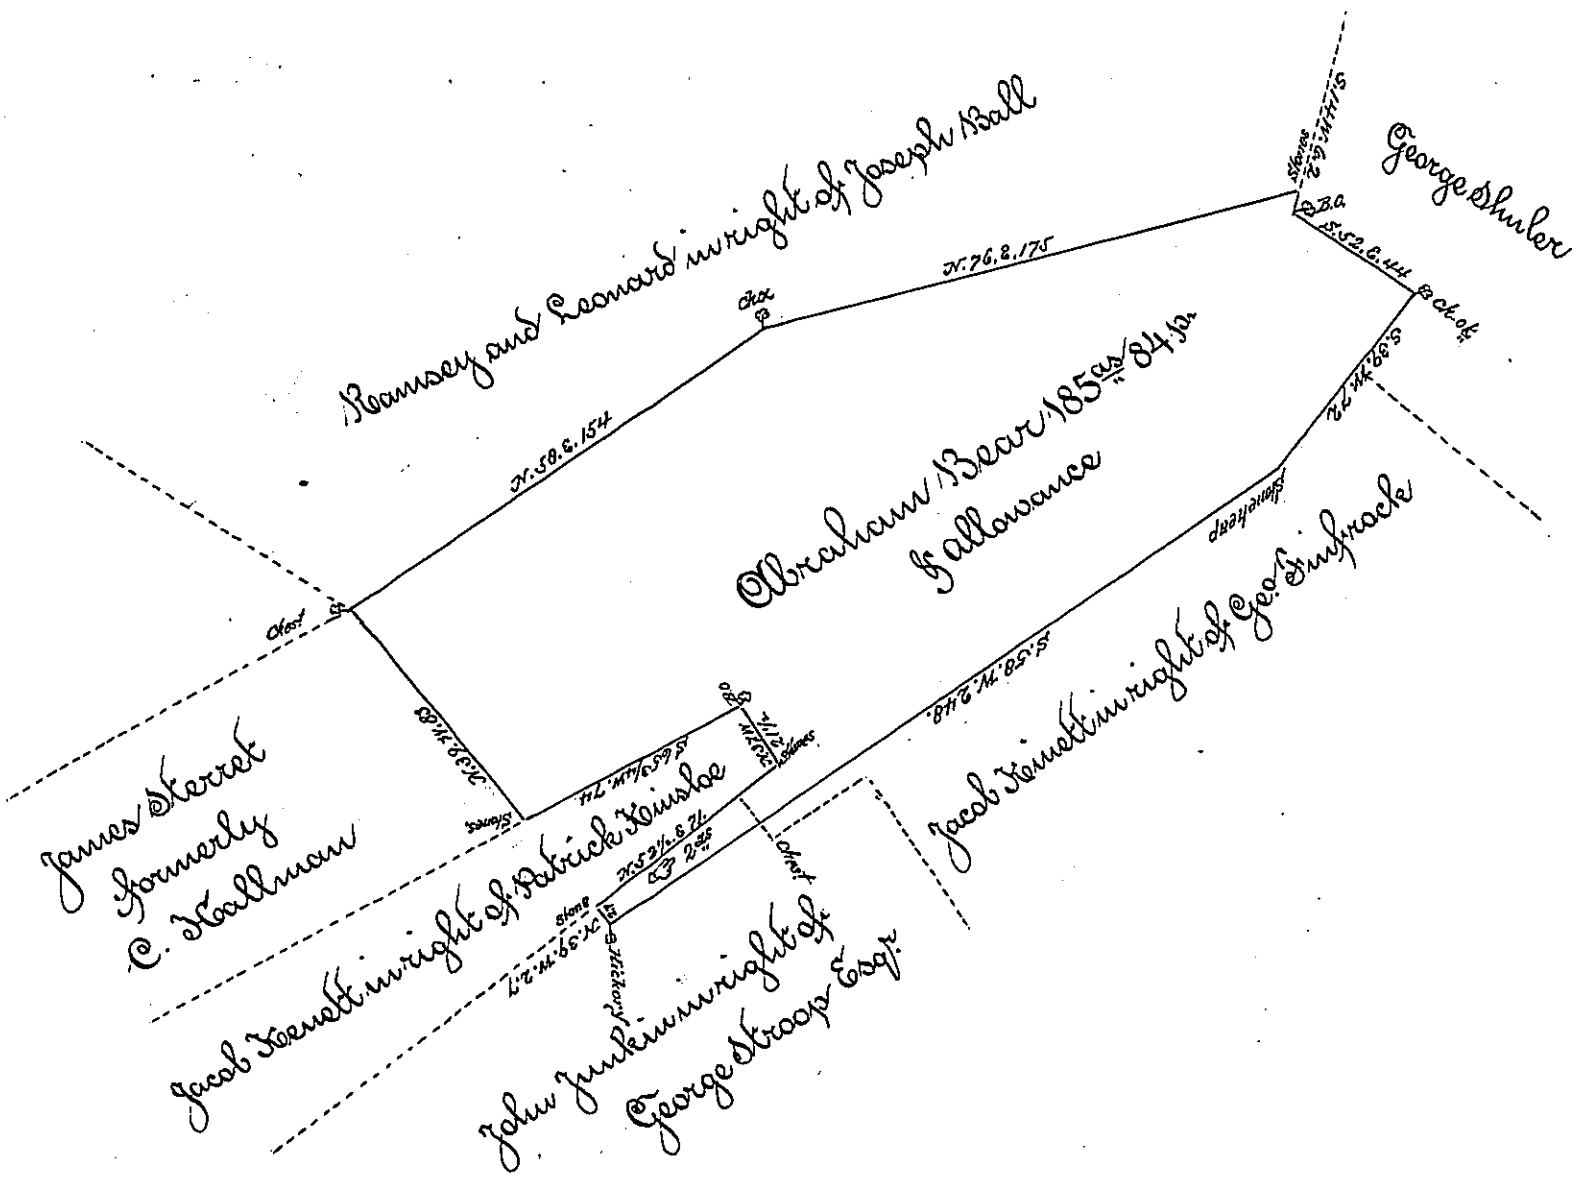

Situate in Tyrone + Township Perry County Containing One Hundred Eighty five Acres Eighty four perches & allowance of six per Cent for roads &c Surveyed June 7th 1827 In pursuance of a warrant Granted Abraham Bear for 180as Dated June the 4th 1827

Gabriel Hiester Esq.
Surveyor General of Pa

Wm. Wilson. D.S.

Note John Junkin Claims the part Marked thus (C) Containing two acres In Consequence of a Survey on a warrant to George Stroop Esq. dated August the 25th 1803

W.W

+ Now Spring Township

IN TESTIMONY that the above is a copy of the original remaining on file in the Department of Internal Affairs of Pennsylvania, made conformably to an Act of Assembly approved the 16th day of February, 1833, I have hereunto set my Hand and caused the Seal of said Department to be affixed at Harrisburg, this first day of June 189[illegible]

James W. Latta
Secretary of Internal Affairs.