FORM NO. 1.

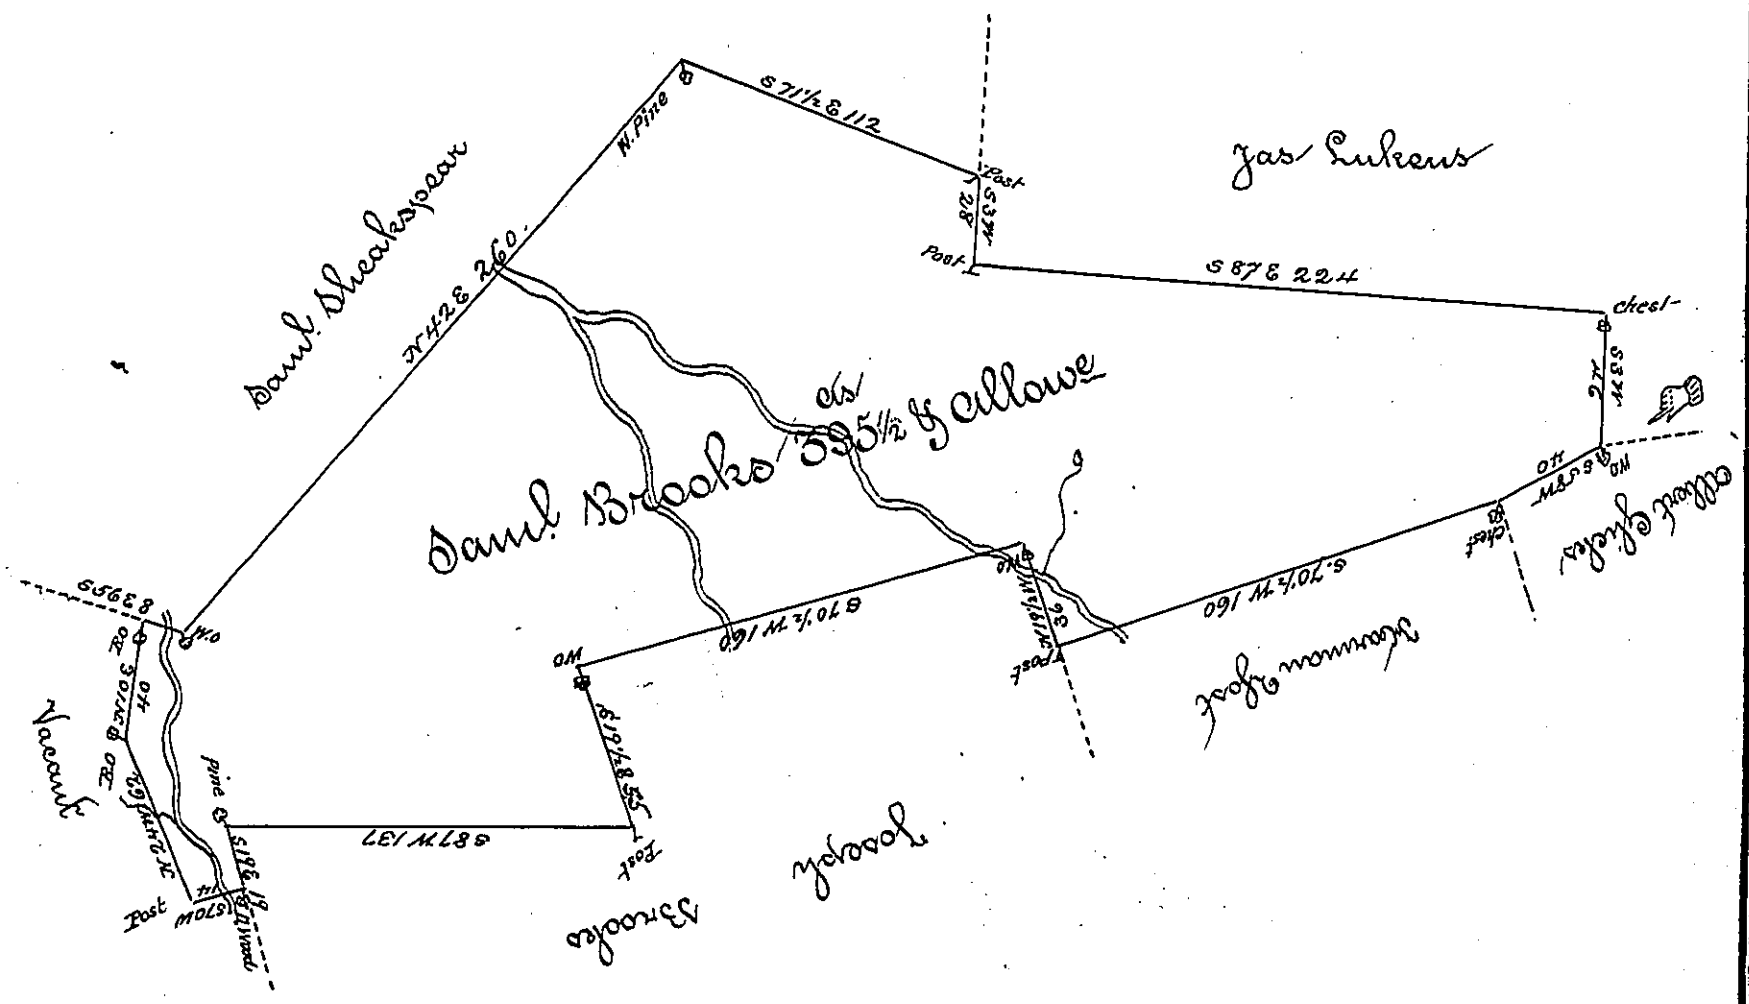

A Draft of a tract of Land Called ——— situate on the waters of roaring Creek in Catawissey Township Northumd. County Containing three Hundred & Ninety five Acres ½ & allowance Surveyed for Samuel Brooks the 1st Day of August 1793 by virtue of a warrant dated the 12th Day of Jan.y 1785

by Wm Gray D.S.

Daniel Brodhead Esqr
Surv.r Genl

IN TESTIMONY that the above is a copy of the original remaining on file in the Department of Internal Affairs of Pennsylvania, made conformably to an Act of Assembly approved the 16th day of February, 1833, I have hereunto set my Hand and caused the Seal of said Department to be affixed at Harrisburg, this

First day of June 1897

James W Latta

Secretary of Internal Affairs.