FORM NO. 1.

2901

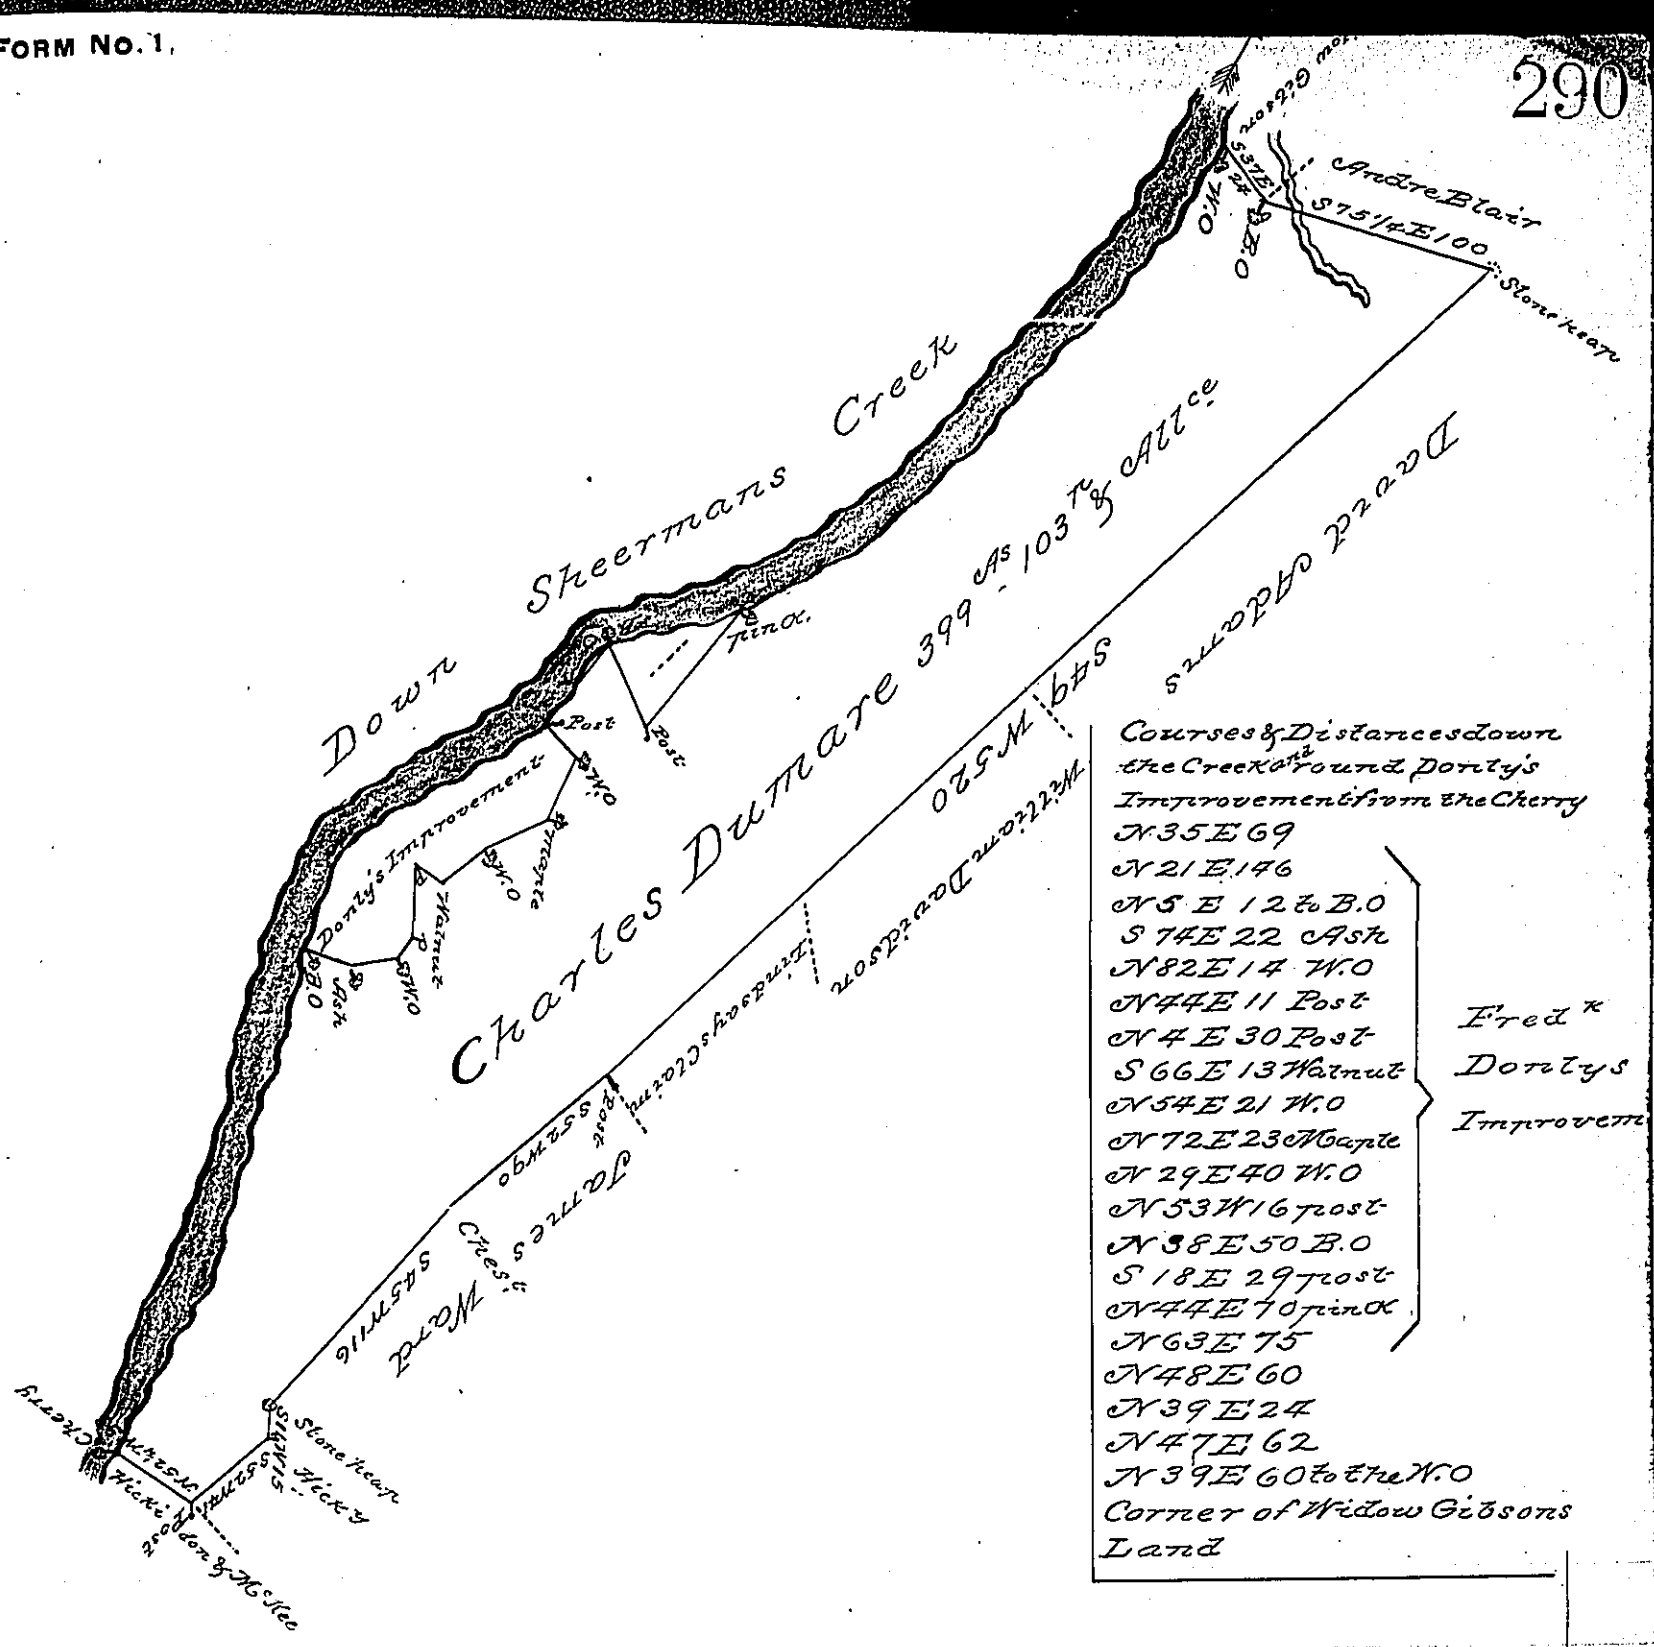

A Draught of a Tract of Land situate in Tyrone Township Cumberland County containing three hundred and ninety nine Acres and 103 Pr! and allce of 6 Acres p.C.t for Roads &c. in pursuance of a warrant granted to Charles Dumare and dated 6th of May 1794 Surveyed July 14th 1794.

To Daniel Brodhead Esq.r } By Sam.l Lyon D. S
Surveyor General }

IN TESTIMONY that the above is a copy of the original remaining on file in the Department of Internal Affairs of Pennsylvania, made conformably to an Act of Assembly approved the 16th day of February, 1833, I have hereunto set my Hand and caused the Seal of said Department to be affixed at Harrisburg, this

Second day of March 1897

James W. Latta
Secretary of Internal Affairs.