FORM No. 1.

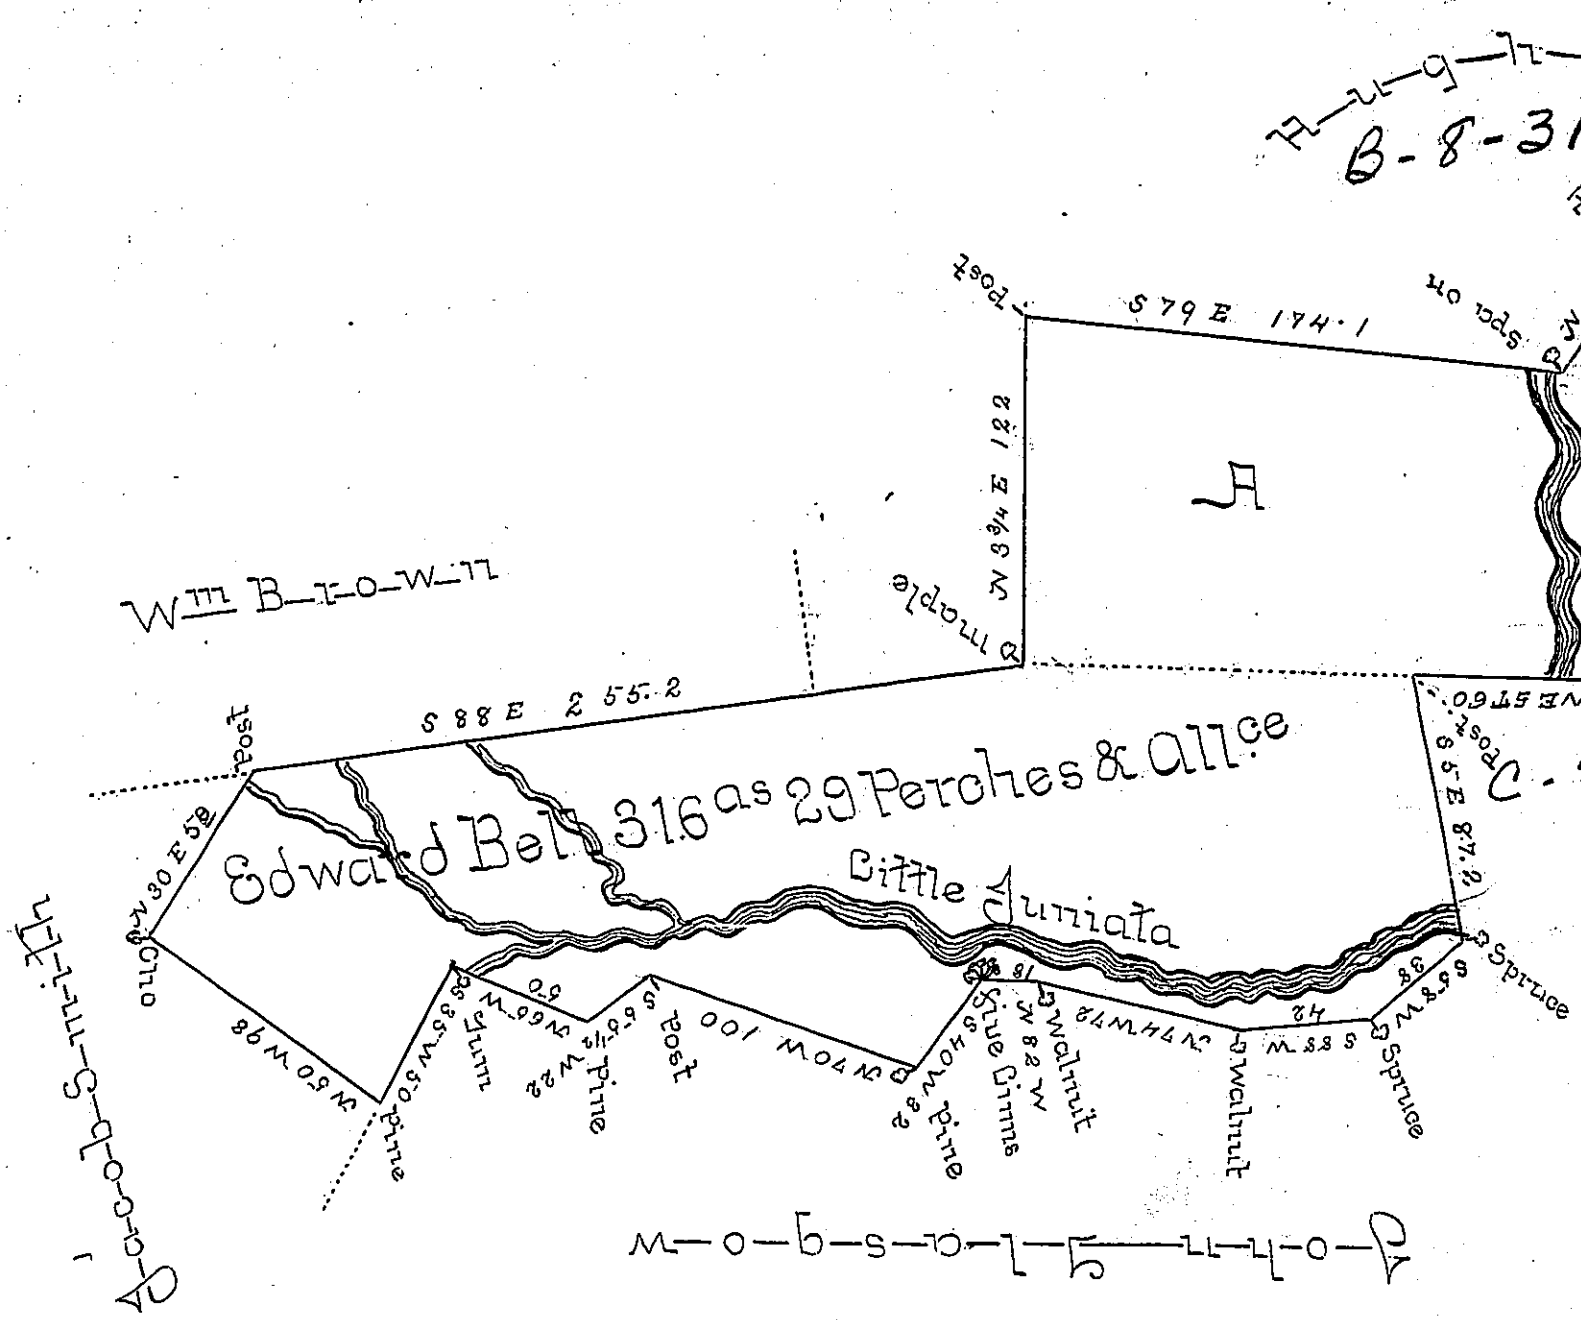

Situate in Allegheny Township Huntingdon County Containing Three hundred and sixteen acres 29 perches and Allowce Surveyed August 30th 1810 in pursuance of a Warrant granted to Edward Bell Dated August 9th 1810

Andrew Porter Esqr
Surveyor General

Jno Morrison DS
" "

Note the piece marked A is Caveted by John Patton Esq as it is Contained in a Survey he has in the name of Hugh Tombs

J.M. DS

IN TESTIMONY that the above is a copy of the original remaining on file in the Department of Internal Affairs of Pennsylvania, made conformably to an Act of Assembly approved the 16th day of February, 1833, I have hereunto set my Hand and caused the Seal of said Department to be affixed at Harrisburg, this Second *day of* March *1897.*

James W Latta
Secretary of Internal Affairs.

29