FORM NO. 1.



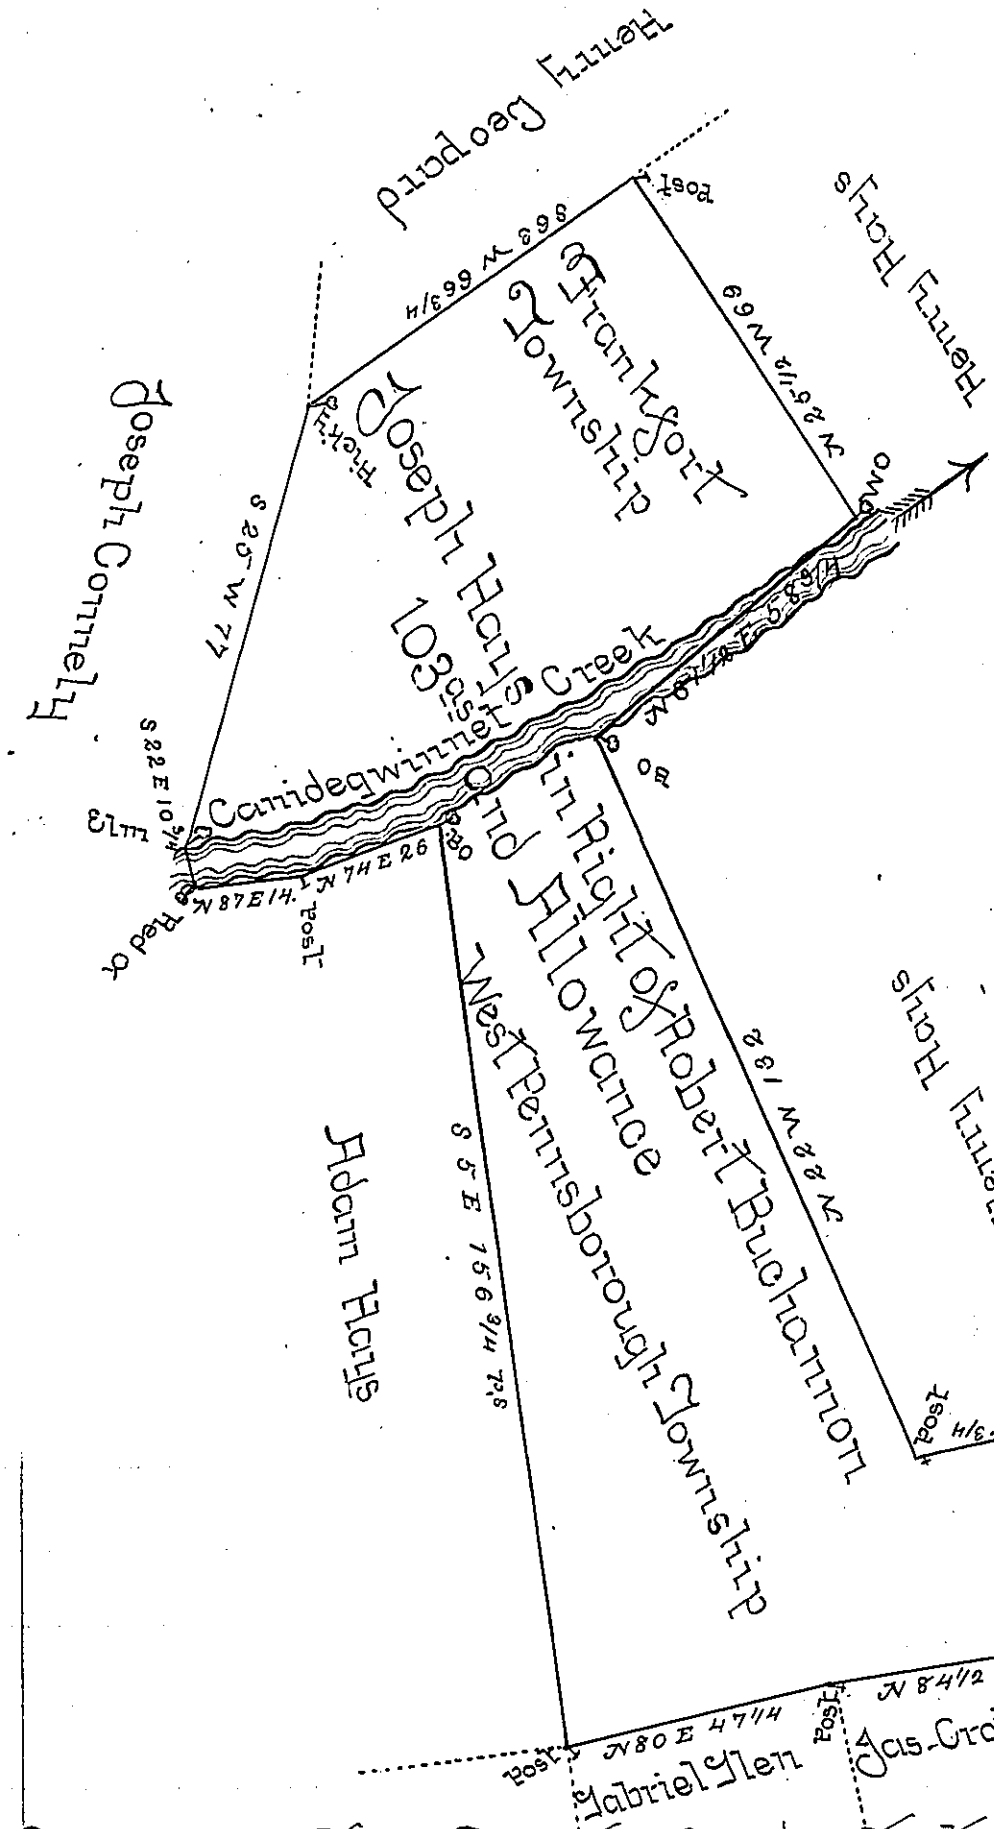


The Draught of a Tract of Land Situate in West Pennsborough and Frankfort Townships Cumberland County Containing one Hundred and Three Acres and Allowance of Six P Cent for Roads &c. Surveyed October 26th 1796. for Joseph Hays in right of Robert Buchannan being a part of a larger Tract formerly Surveyed for said Buchannan in pursuance of a Licence from Samuel Blunston bearing date the ninth Day of April 1734

To Daniel Brodhead Esquire

Sam! Lyon D.S.

Surveyor General of Pennsylvania

*IN TESTIMONY that the above is a copy of the original remaining on file in the Department of Internal Affairs of Pennsylvania, made conformably to an Act of Assembly approved the 16th day of February, 1833, I have hereunto set my Hand and caused the Seal of said Department to be affixed at Harrisburg, this*

sixth day of April 1897.

James W. Latta

*Secretary of Internal Affairs.*

2