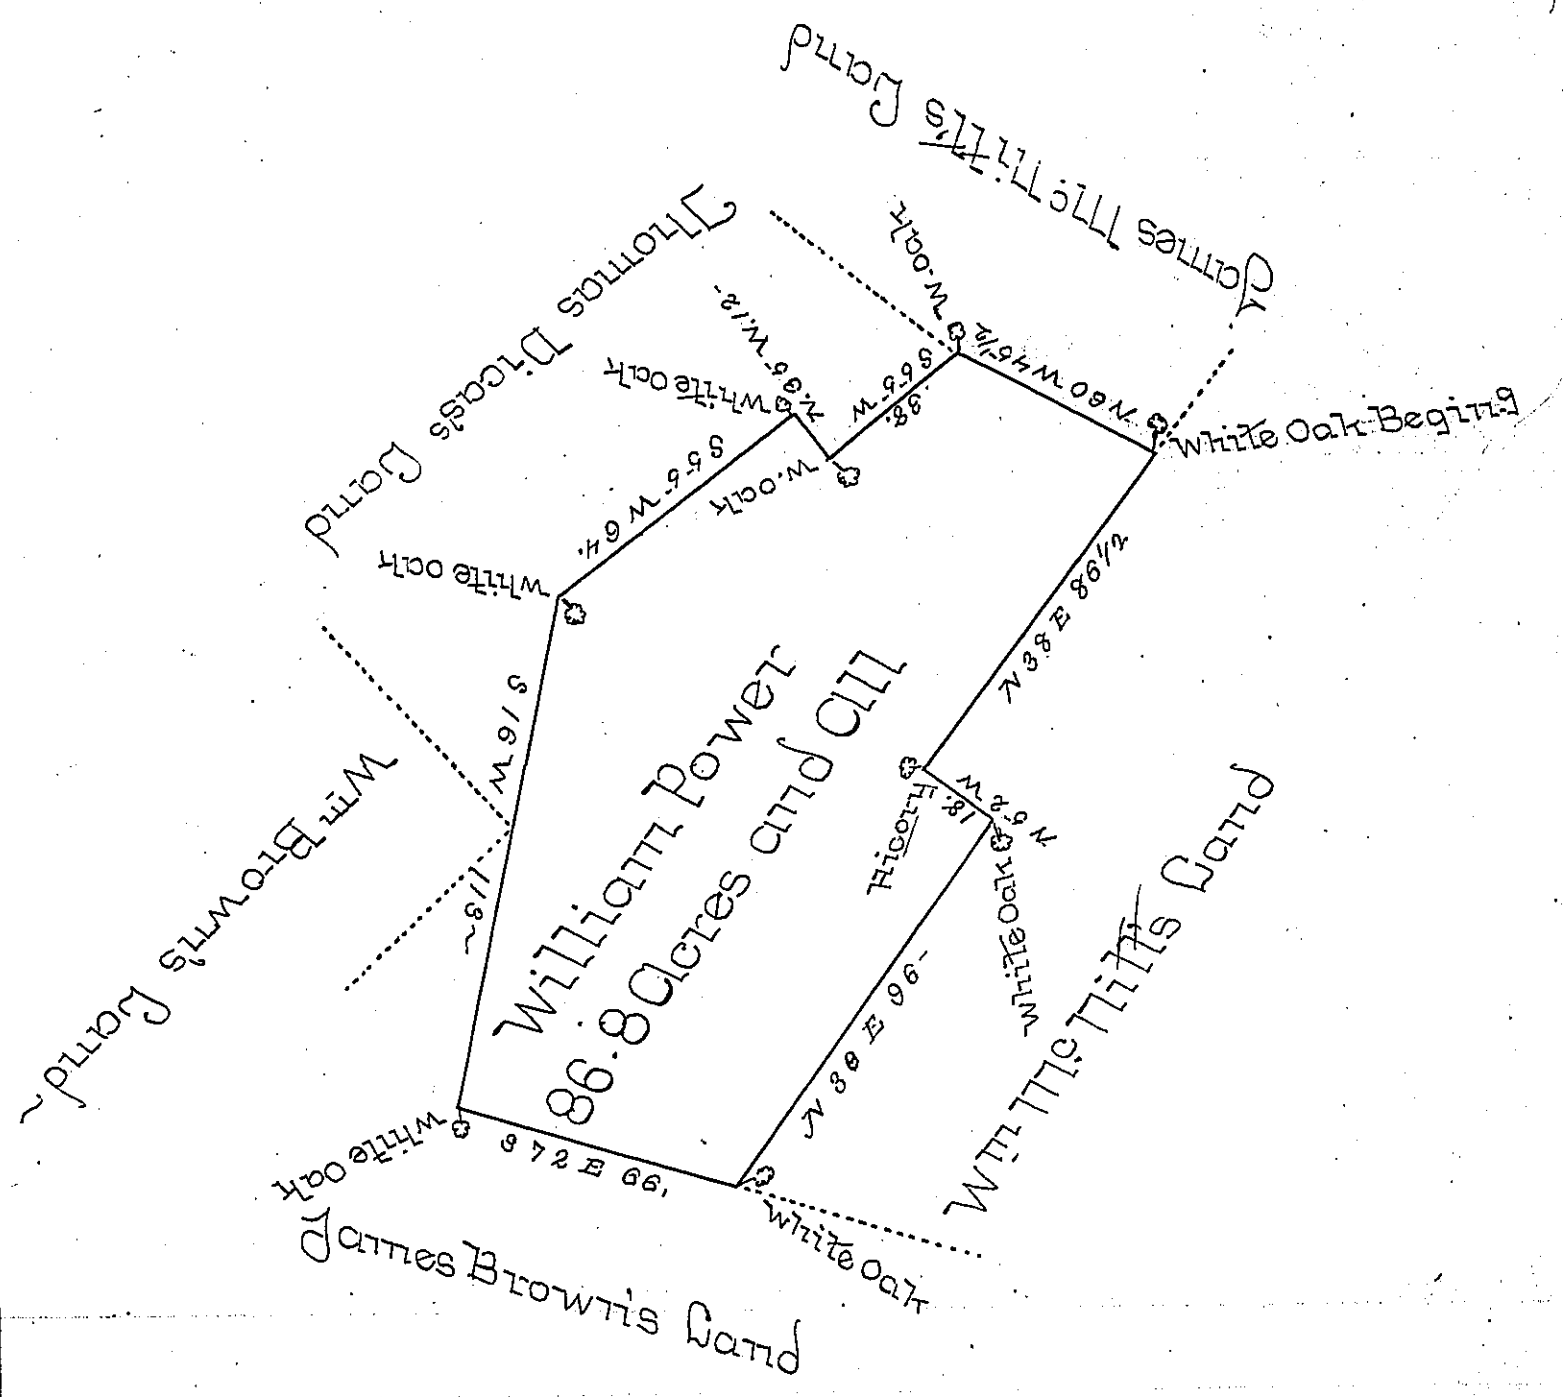

The Draught of a Tract of Land called _____ situate in the East of Kishacoquillis Valley Cumberland County Containing Eighty Six Acres 142 Perches with the usual Allowance of Six Acres P. Cent for Roads. Surveyed the 2d day of December Anno Dom 1766 In Pursuance of an Order of Survey to William Power Bearing Date at Philad. the first day of September Anno Dom. 1866 No 1061

To John Lukens Esqr Sy. of Pennsylvania } P. Wm Maclay D.S.

IN TESTIMONY that the above is a copy of the original remaining on file in the Department of Internal Affairs of Pennsylvania, made conformably to an Act of Assembly approved the 16th day of February, 1833, I have hereunto set my Hand and caused the Seal of said Department to be affixed at Harrisburg, this First *day of* June *1897.*

James W. Latta
Secretary of Internal Affairs.

8