FORM No. 1.

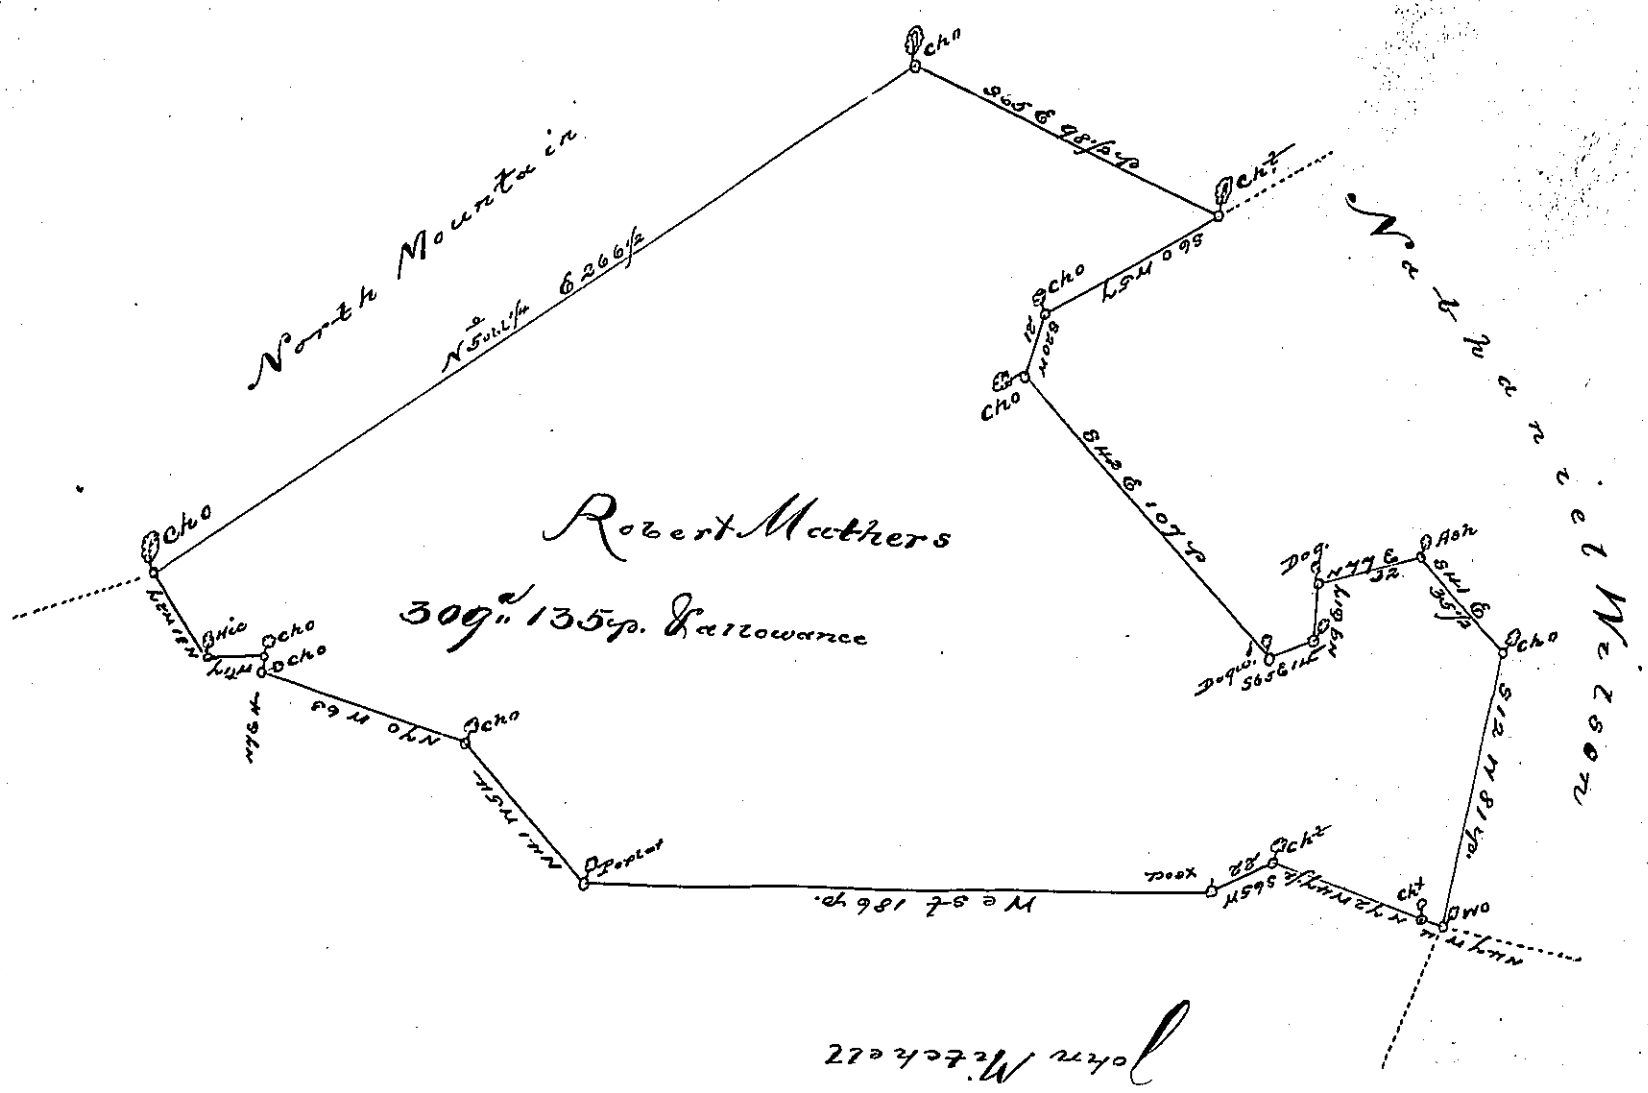

Draft of a Tract of Land situate in Hopewell Township in the County of Cumberland Containing three hundred and nine Acres and 135 perches and an allowance of six p Cent. for Roads &c. Surveyd October 3d. 1787 in pursuance of a warrant granted to Robert Mathers bearing date the 10th Day of April 1787

Matthew Henderson D. S.

To John Lukens Esqr
Surveyor General

N.B. The above tract considerably exceeds the quantity for which the Warrant was granted; but there are no interfering Rights known to me for any part thereof

M. H.

IN TESTIMONY that the above is a copy of the original remaining on file in the Department of Internal Affairs of Pennsylvania, made conformably to an Act of Assembly approved the 16th day of February, 1833, I have hereunto set my Hand and caused the Seal of said Department to be affixed at Harrisburg, this third *day of* August, *1897.*

James W. Latta
Secretary of Internal Affairs.