FORM No. 1.

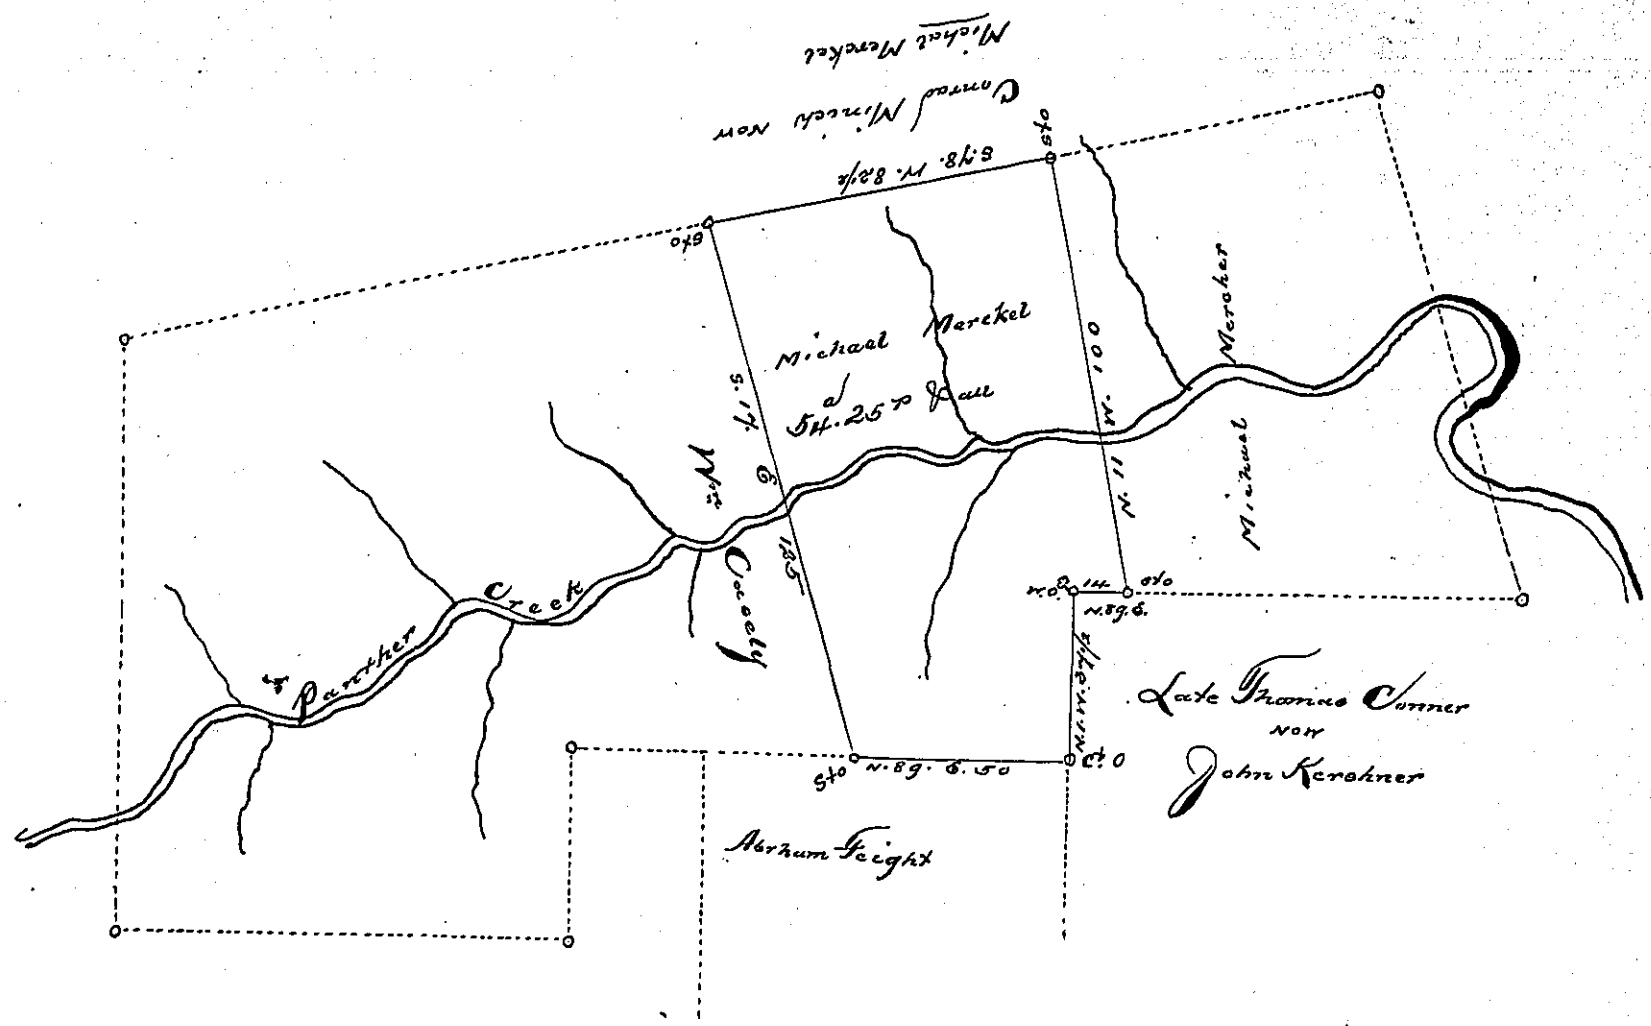

Situate in Manheim Township, Schuylkill County, Containing 5A. 25½P. Vallowance of Six per Cent for Roads &c. part of 223A. 18P. Vallow, which was surveyed to Thomas Starr by Virtue of an Appol.tn No 2240 dated the 5th day of Augt. A.D. 1765. now Surveyed for Michael Merckel December 15th A.D. 1823. By

Jno Dreher D.S.

To Samuel Cochran Esq
Surveyor Genl. o Pennya

IN TESTIMONY that the above is a copy of the original remaining on file in the Department of Internal Affairs of Pennsylvania, made conformably to an Act of Assembly approved the 16th day of February, 1833, I have hereunto set my Hand and caused the Seal of said Department to be affixed at Harrisburg, this Third *day of* August, *1897*

James W. Latta
Secretary of Internal Affairs.