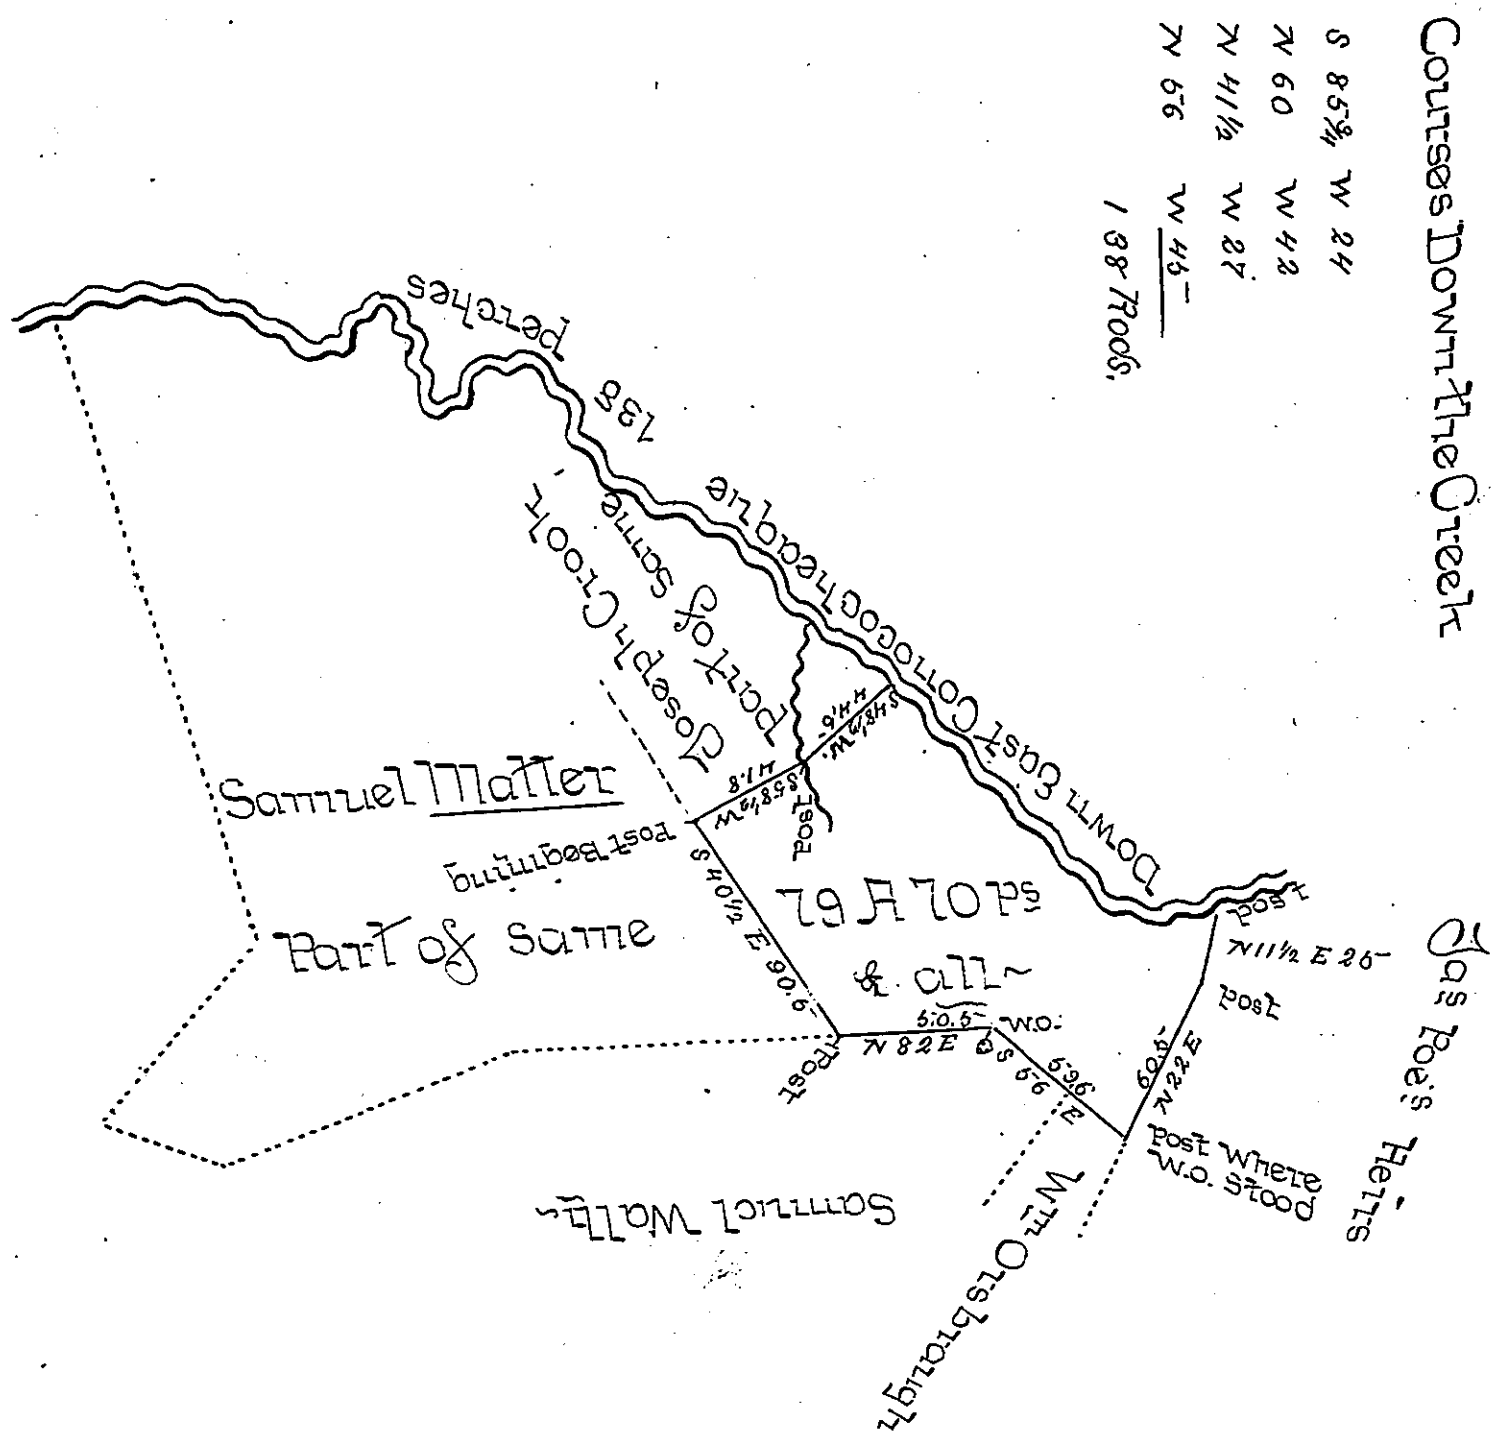

A Draught of a Tract of Land situate in Antrim Township Franklin County Containing 79 Acres 70 perches & allowance of 6 pr Cent for Roads being Part of a larger Tract of Land. Surveyed in pursuance of a warrant granted Christiana McClelland & Children bearing date Novr 26th 1766 Resurveyed the above part for Philip Steohr April 23rd 1840

pr Hugh Auld D.S.

To Jacob Sallade Esqr
Surveyor General of Pa.

IN TESTIMONY that the above is a copy of the original remaining on file in the Department of Internal Affairs of Pennsylvania, made conformably to an Act of Assembly approved the 16th day of February, 1833, I have hereunto set my Hand and caused the Seal of said Department to be affixed at Harrisburg, this 5th *day of* October *1897.*

James W. Latta
Secretary of Internal Affairs.