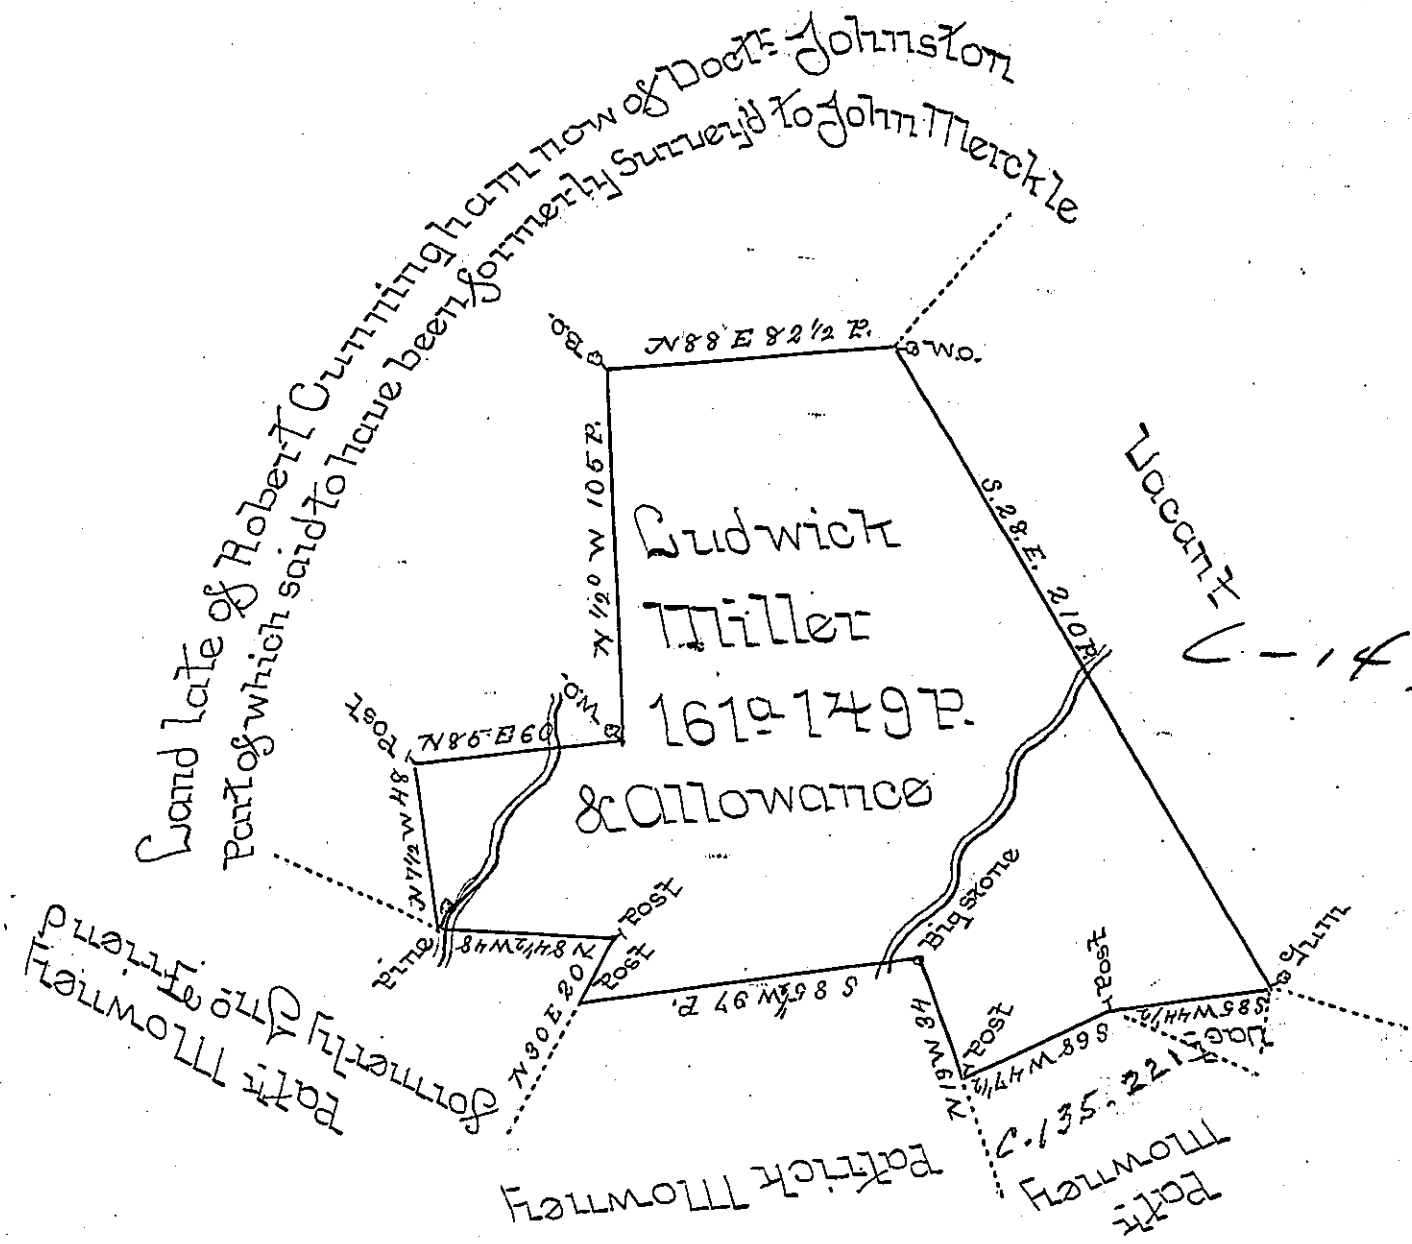

A Draft of a Tract of Land situate in Wobl—ton Township in the County of Franklin (formerly in Antrim Township and County of Cumberland) Containing one hundred and sixty one Acres and 149 Perches and the Allowance of Six P. Cent. for Roads &c. Resurveyed — November 1st 1790 and now returned by Order of the Hon^ble the Board of Property of the 4th of October 1790 in pursuance of a Warrant granted to Ludwick Miller bearing Date the 20th Day of September 1765.—

Matt^w Henderson P.S.

To Daniel Brodhead Esq^r
Surveyor General.

IN TESTIMONY that the above is a copy of the original remaining on file in the Department of Internal Affairs of Pennsylvania, made conformably to an Act of Assembly approved the 16th day of February, 1833, I have hereunto set my Hand and caused the Seal of said Department to be affixed at Harrisburg, this

—Sixth— *day of* —October— *1897.*

James W. Latta

Secretary of Internal Affairs.