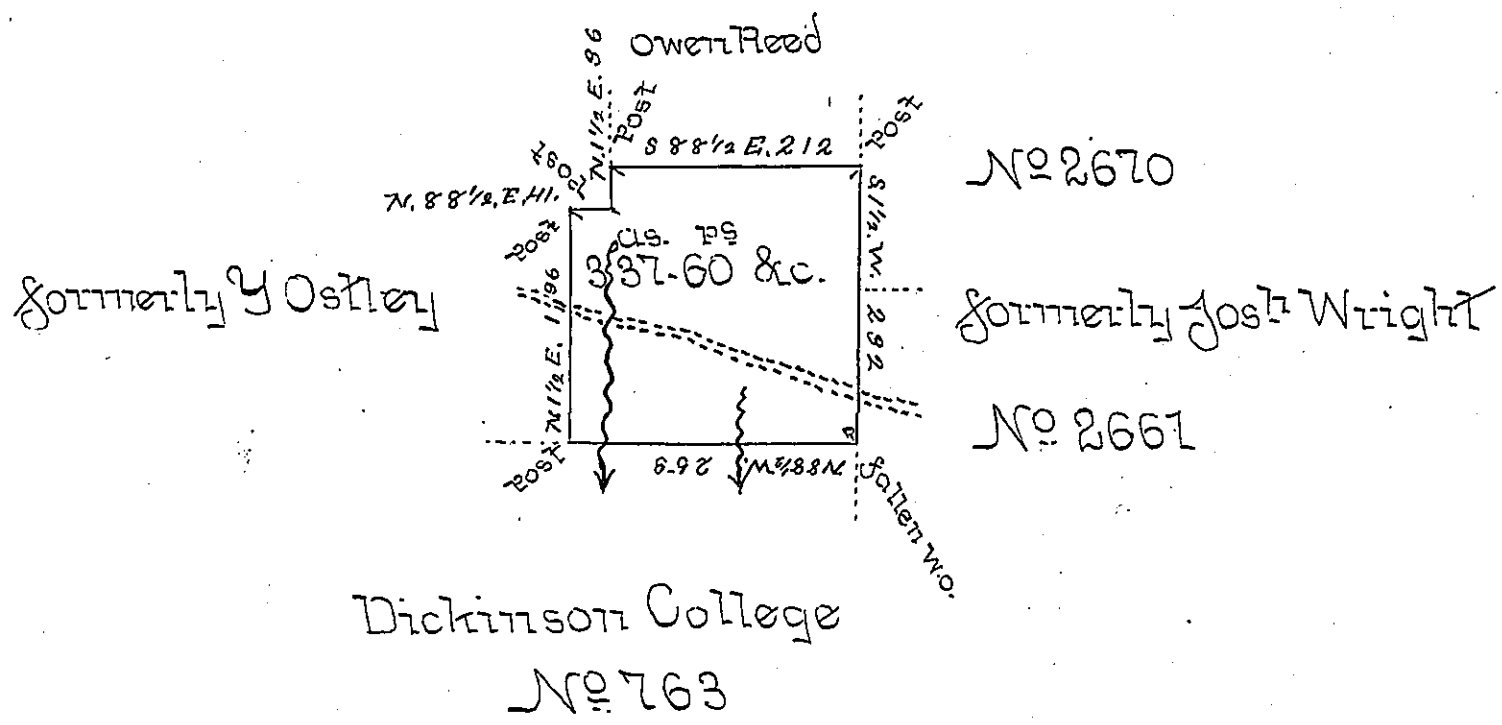

Draft of a tract of land situate in Cranberry Township Venango County, East of the Allegheny River on the waters of Horse Creek (Improved)
Surveyed 19th Novr 1846 in pursuance of a warrant granted to James Sterrett dated 31 Octr 1846

To John Carporte Esqr
Sur Gen.

Chas H Heydrick D.S.

Note The adjoiners in the Warrant do not exactly Coresponed with the above
C.H.H.

IN TESTIMONY that the above is a copy of the original remaining on file in the Department of Internal Affairs of Pennsylvania, made conformably to an Act of Assembly approved the 16th day of February, 1833, I have hereunto set my Hand and caused the Seal of said Department to be affixed at Harrisburg, this second *day of* November *1897*

James W Latta
Secretary of Internal Affairs.