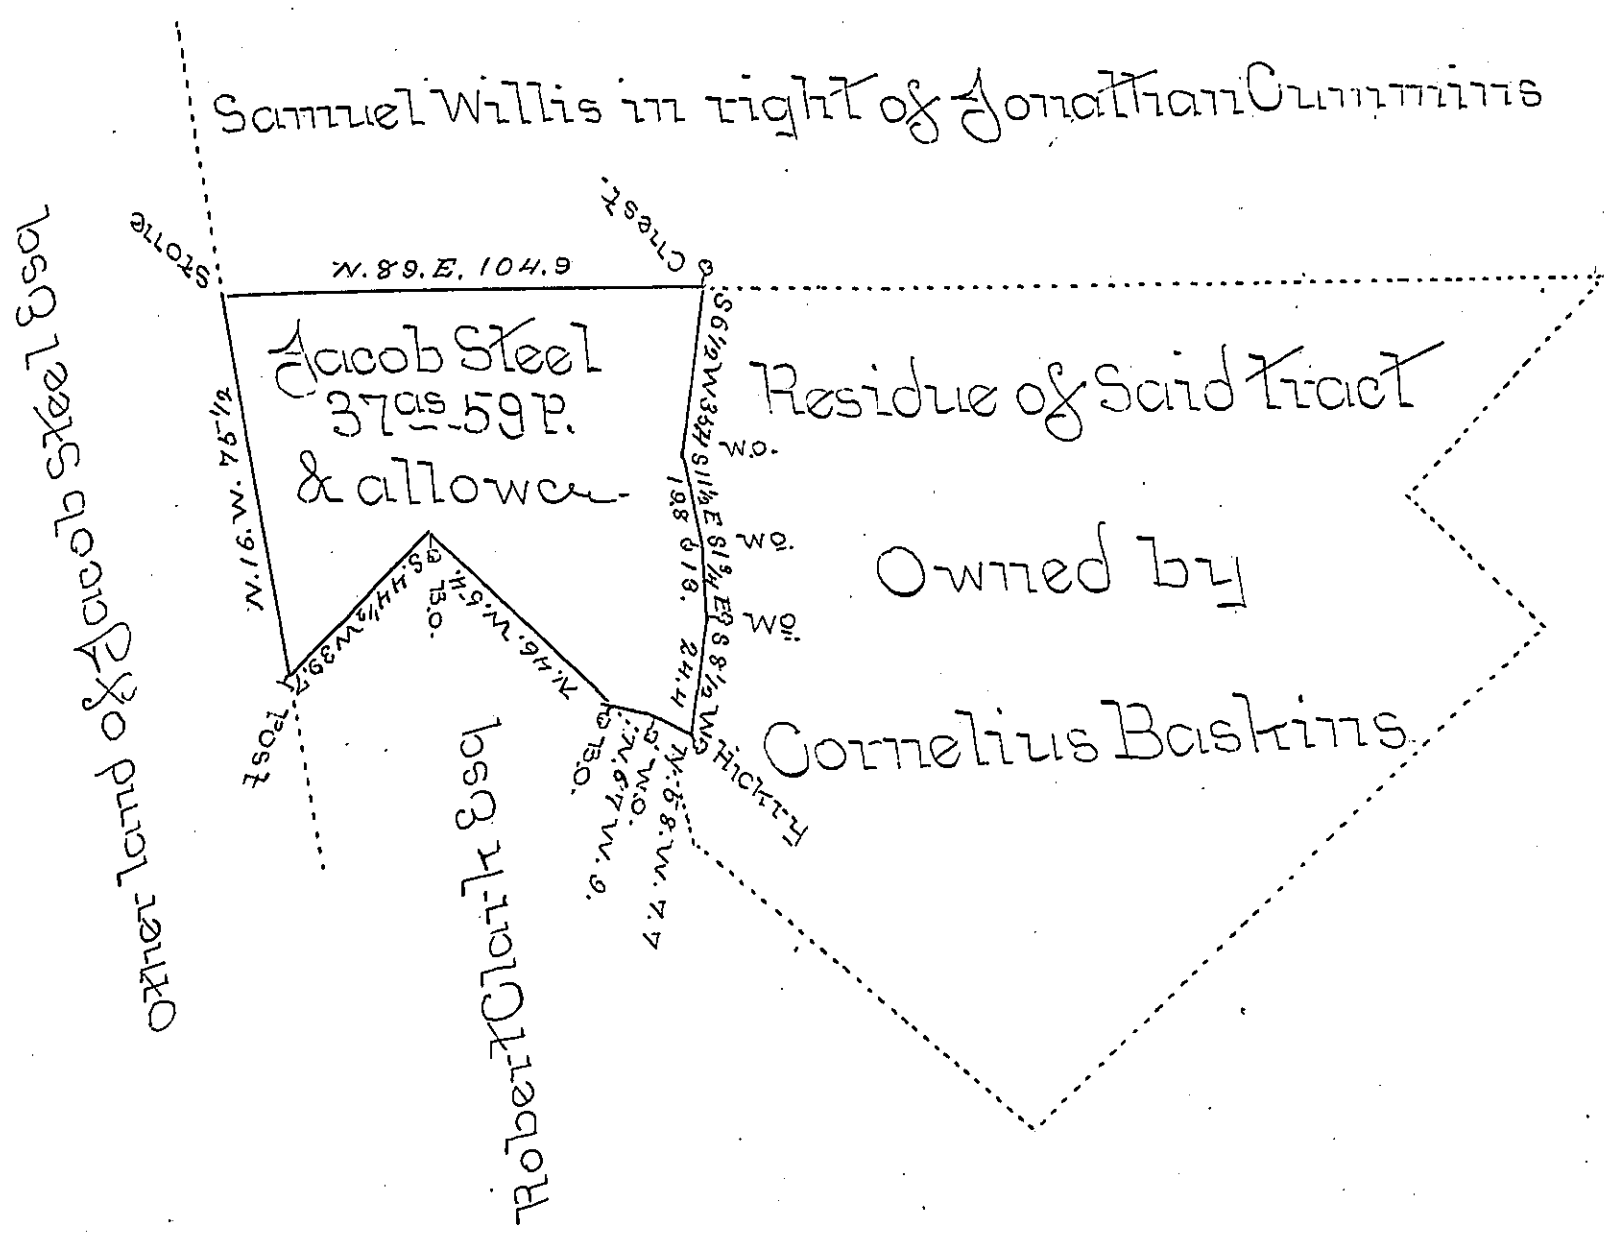

Draft of a tract of land situate in Penn Township (Formerly Frye) Perry County (Formerly Cumberland) Containing Thirty Seven Acres Fifty nine perches & allowance of Six per Cent for roads &c - Part of 177 as 9 P & allowance Originally Surveyed on an Order of 300 ps dated October 28th 1766 No 1703 granted to James Basquins. The above part Surveyed June the 17th 1841 for Jacob Steel Esq the Owner to patent

Jacob Sallade Esq
Surveyor General } pr Wm Wilson DS.

IN TESTIMONY that the above is a copy of the original remaining on file in the Department of Internal Affairs of Pennsylvania, made conformably to an Act of Assembly approved the 16th day of February, 1833, I have hereunto set my Hand and caused the Seal of said Department to be affixed at Harrisburg, this —second— *day of* —November— *1897*—

James W Latta
Secretary of Internal Affairs.